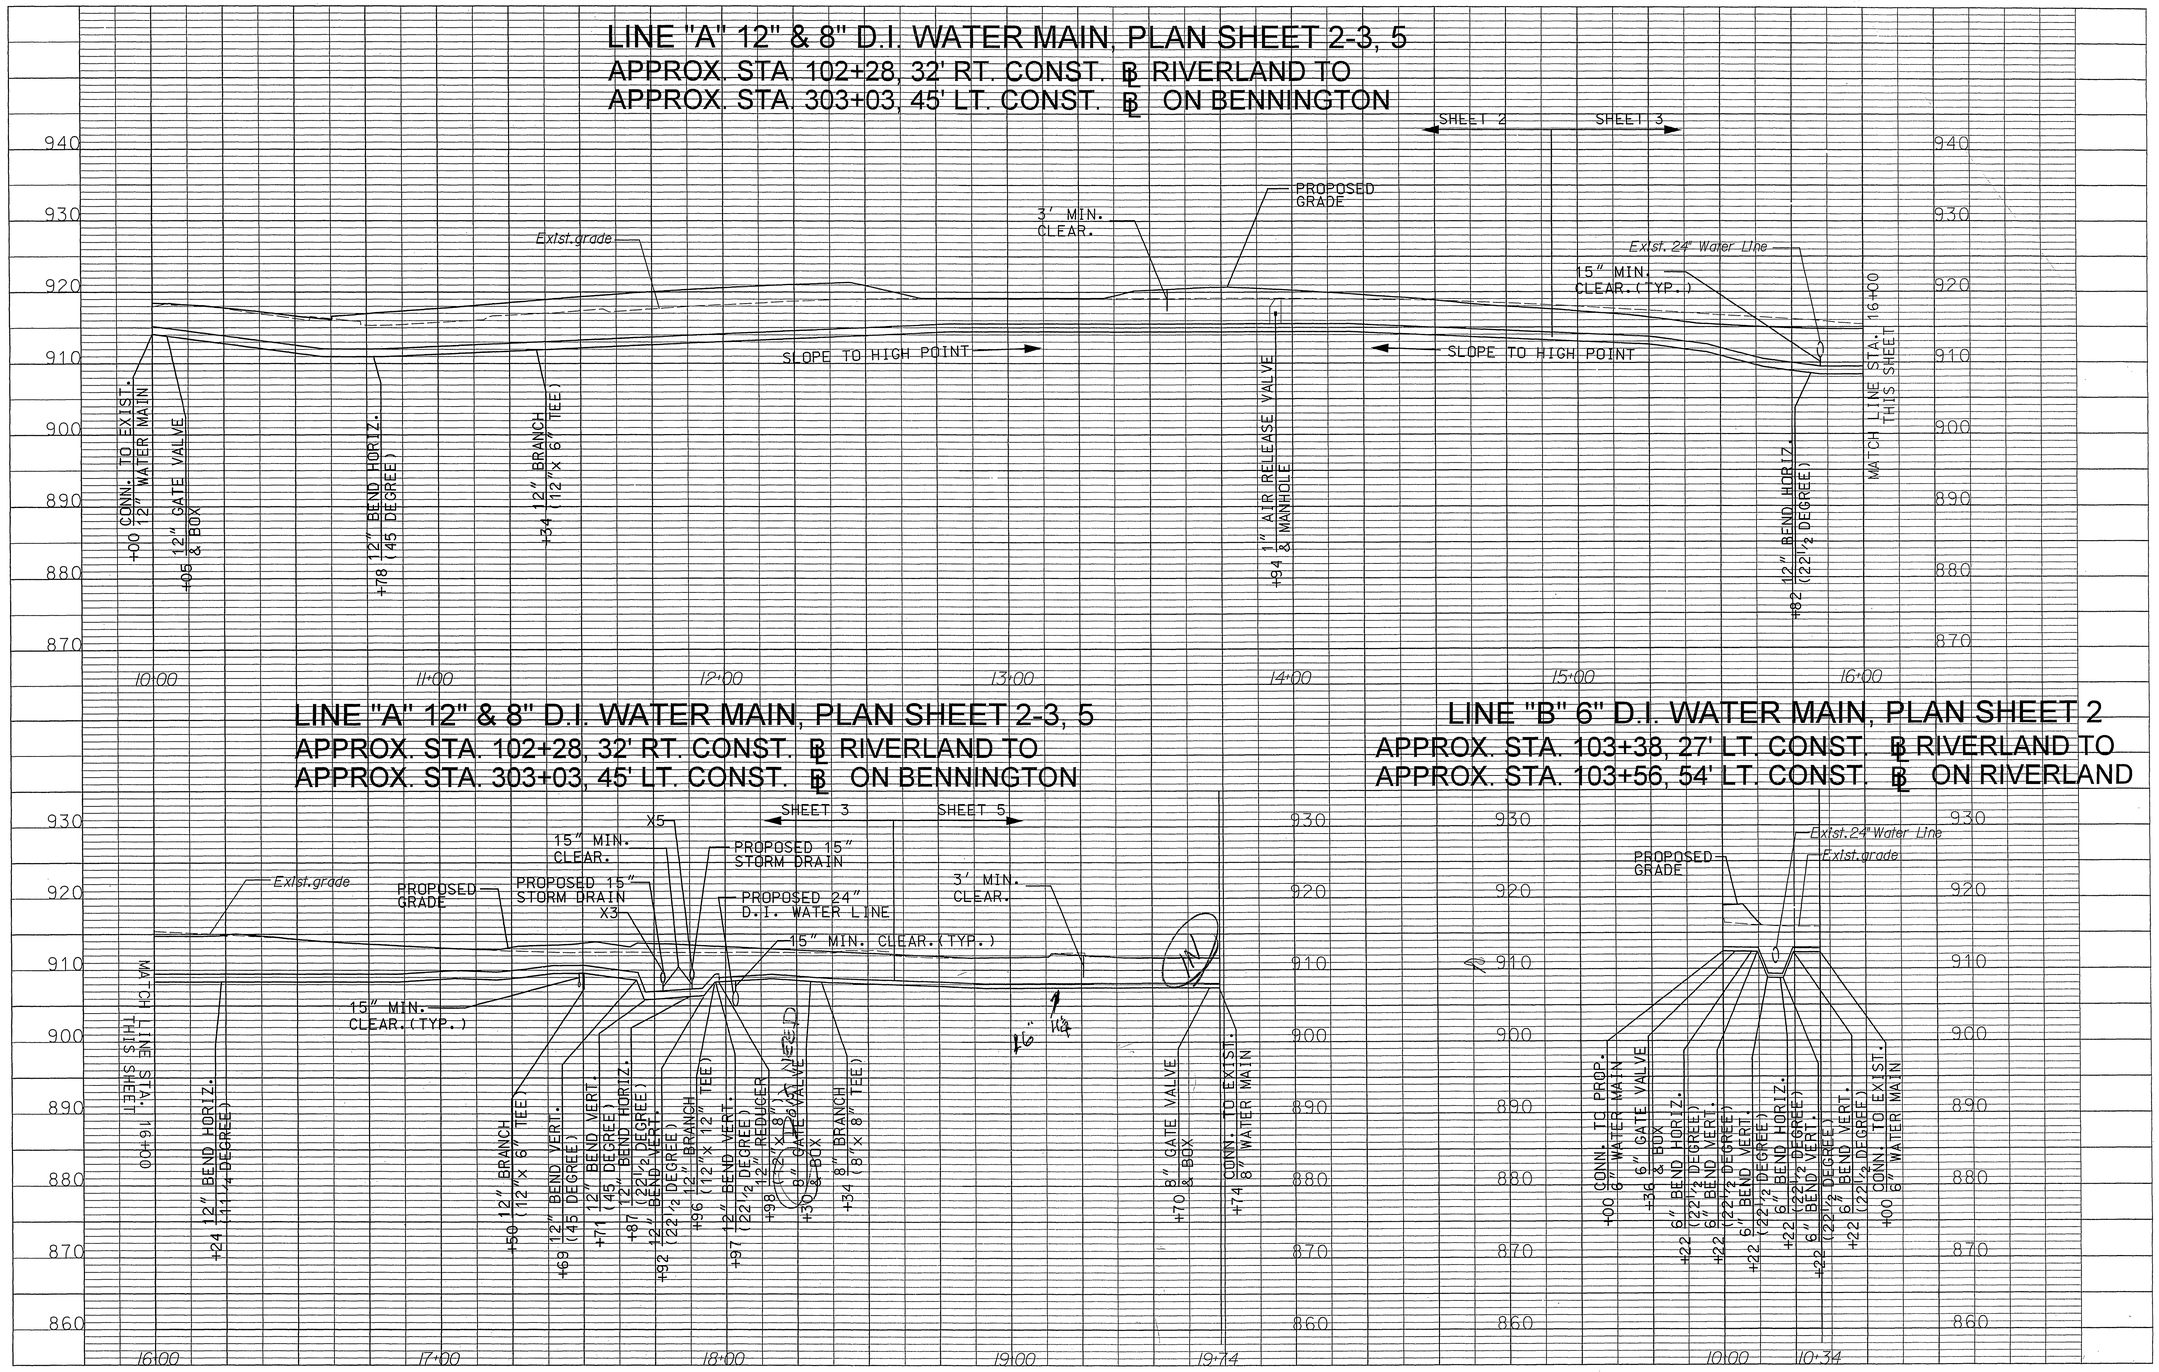

COMMONWEALTH OF VIRGINIA
BRADLEY C. CRAIG
Lic. No. 023879
4/4/11
PROFESSIONAL ENGINEER

Date	Revisions

Issue Date: Mar. 9, 2011
Drawn By: RPK
Designed By: RPK
Checked By: BCC
Date: Mar. 9, 2011

Mattern & Craig
CONSULTING ENGINEERS • SURVEYORS
701 FIRST STREET, S.W.
ROANOKE, VIRGINIA 24016
(540) 345-9342
FAX (540) 345-7691

MOUNT PLEASANT PUMP STATION
& UTILITY RELOCATION

UTILITY RELOCATION
PROFILE SHEET

ROANOKE, VIRGINIA

Vertical Scale: 1"=25'

Horizontal Scale: 1"=25'

Commission Number: 2900K

Sheet No.: 6