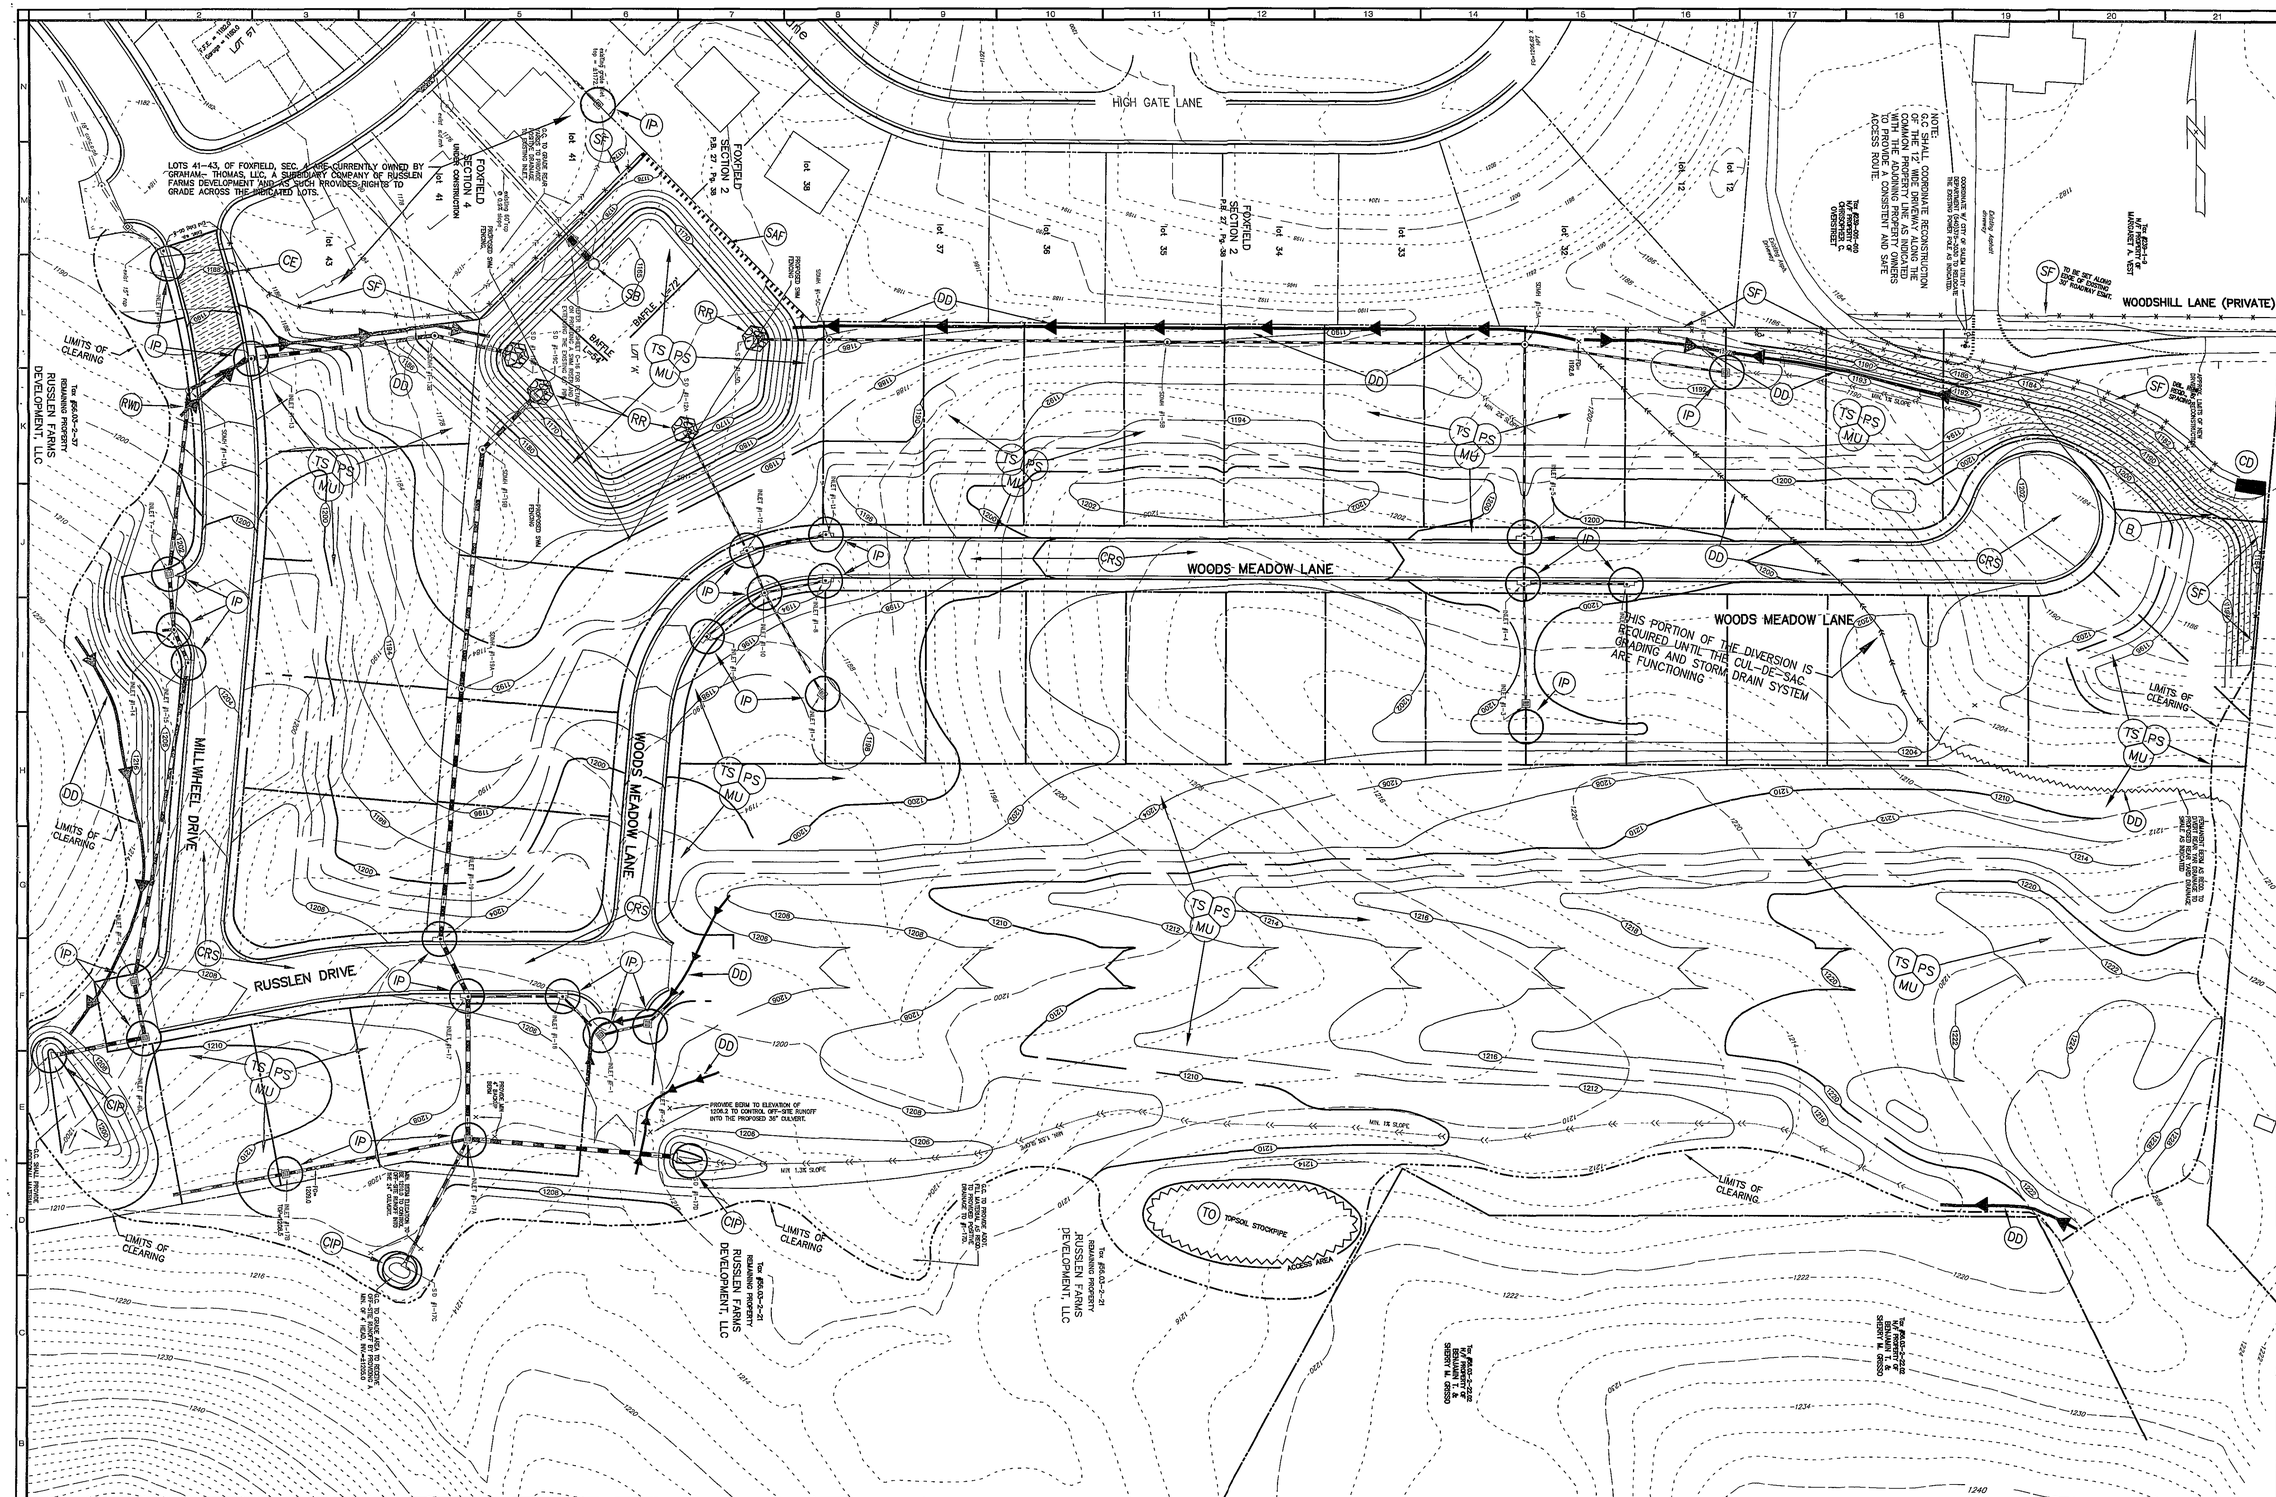

COMMONWEALTH OF VIRGINIA
ROGER I. STURGILL
No. 033058
PROFESSIONAL ENGINEER

BALZER AND ASSOCIATES, INC.
REFLECTING TOMORROW
www.balzer.cc
PLANNERS • ARCHITECTS
ENGINEERS • SURVEYORS

1208 Corporate Circle
Roanoke, Virginia 24018
Phone: 540/772-9580
FAX: 540/772-8050

501 Branchway Road
Richmond, Virginia 23236
Phone: 804/794-0571
FAX: 804/794-2835

880 Technology Park Drive
Suite 200
Glen Allen, Virginia 23059
Phone. 804/553-0132
FAX: 804/553-0133

102 Hubbard Street
Blacksburg, Virginia 24060
Phone: 540/961-0991
FAX. 540/961-0992

1557 Commerce Road
Suite 201
Verona, Virginia 24482
Phone 540/248-3220
FAX: 540/248-3221

WOODS HILL, SEC. 1
FOXFIELD, SEC. 5

AT RUSSLEN FARMS

ESC PLAN

ROANOKE COUNTY, VIRGINIA

DRAWN BY: JVJ
DESIGNED BY: JVJ
CHECKED BY: SMH
DATE: 10/31/06

REVISIONS:
01/23/06 PER VDOT & RKE CO. 1ST REVIEW
05/25/06 PER VDOT & RKE CO. 2ND REVIEW
08/14/06 PER VDOT & RKE CO. 3RD REVIEW

SCALE: 1"=60'

SHEET NO.
C-13

JOB NO.
R0500271.00