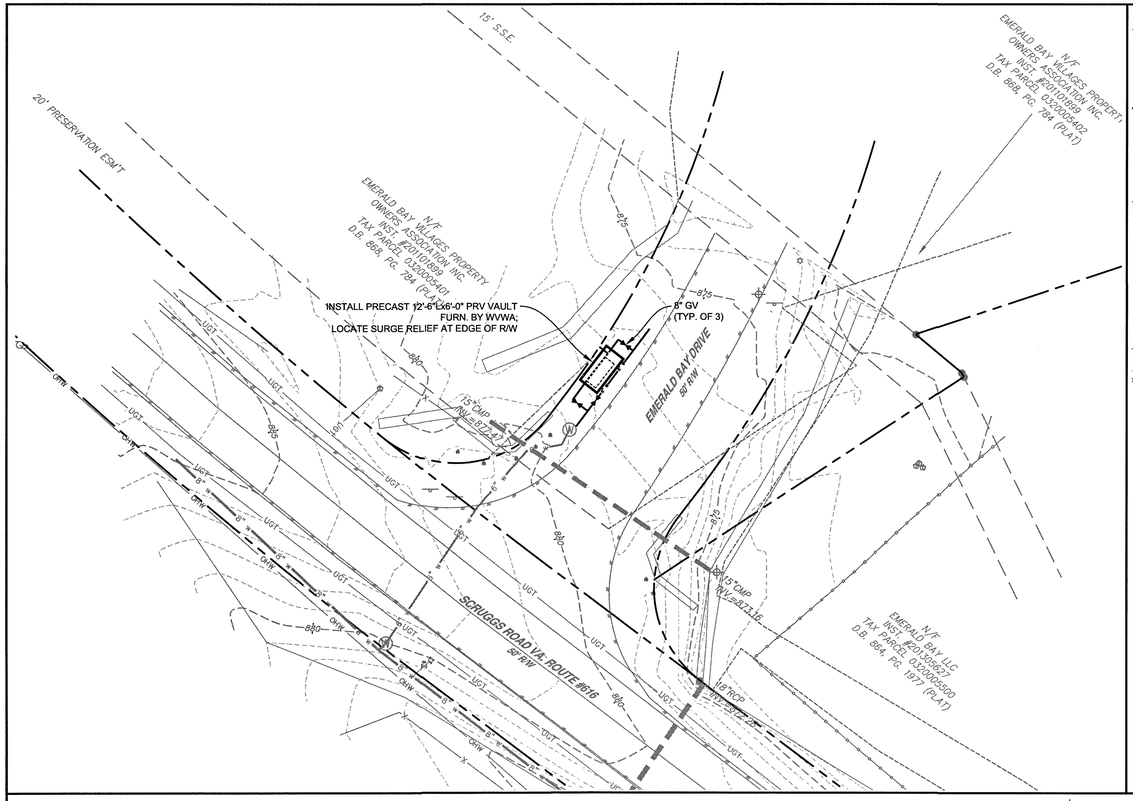

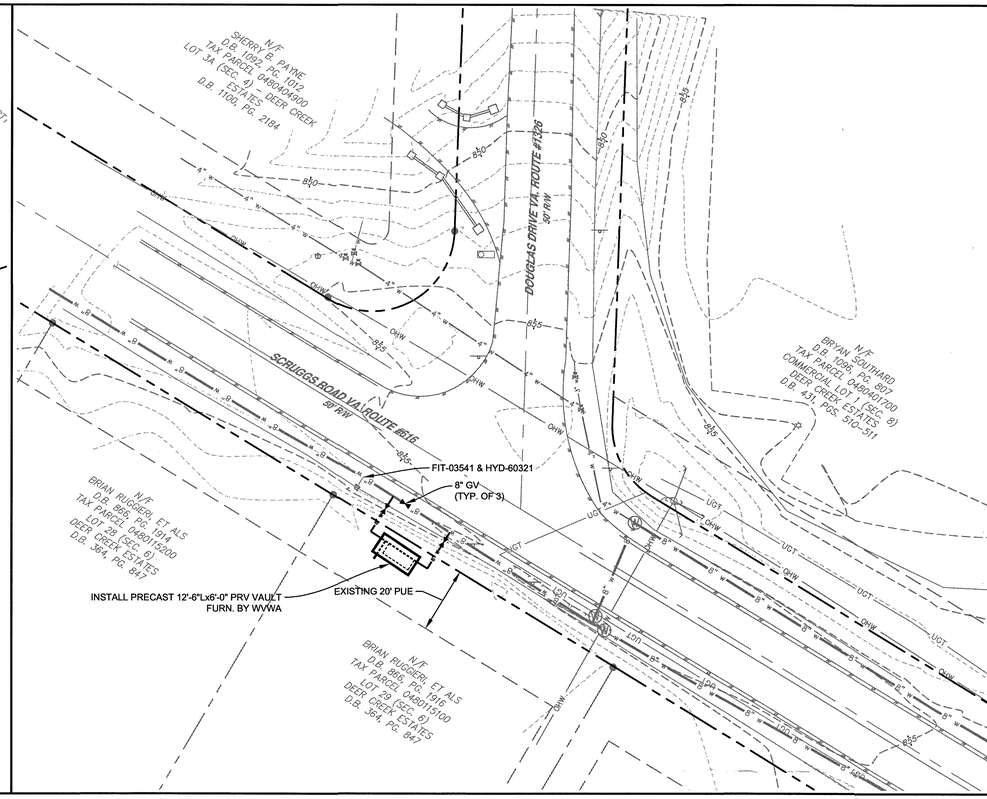

GRAPHIC SCALE

20 0 10 20 40

(IN FEET)

1 inch = 20ft.

TOPOGRAPHY CERTIFICATION:
THIS PARTIAL TOPOGRAPHIC SURVEY WAS COMPLETED UNDER THE DIRECT AND RESPONSIBLE CHARGE OF ALAN CLEMONS, FROM AN ACTUAL GROUND SURVEY MADE UNDER MY SUPERVISION; THAT THE IMAGERY AND/OR ORIGINAL DATA WAS OBTAINED ON MARCH 18TH, AND 19TH, 2019 AND THAT THIS PLAT, MAP OR DIGITAL GEOSPATIAL DATA INCLUDING METADATA MEETS THE MINIMUM ACCURACY STANDARDS UNLESS OTHERWISE NOTED.

UTILITY NOTE:
THE UTILITIES SHOWN HEREON BY PARKER DESIGN GROUP ARE BASED ON FIELD LOCATION OF OBSERVED EVIDENCE OF UTILITIES, MARKINGS MADE BY MISS UTILITY TICKETS AND RECORDS AVAILABLE AT TIME OF SURVEY. REMARKING OF UTILITIES AND VERIFICATION ARE SUGGESTED BEFORE ANY EARTHWORK IS PERFORMED.

MISS UTILITY TICKETS:
- A132800409-00A
- A132800431-00A
- A203201707-00A
- A203201721-00A
- A203201735-00A
- A203201707-00A

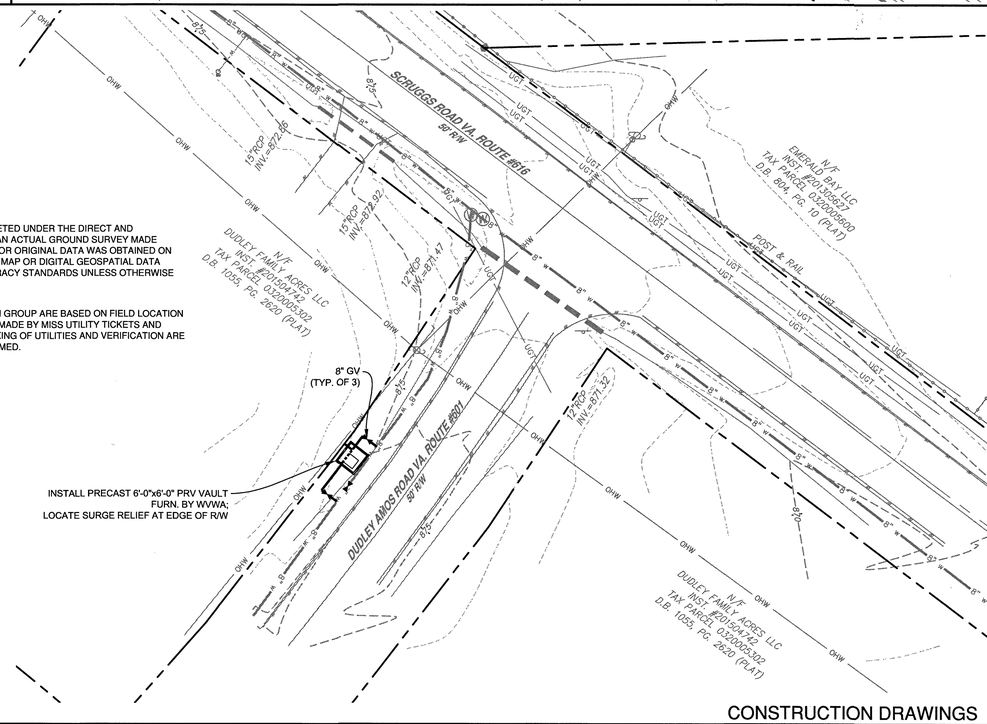

CONSTRUCTION DRAWINGS

COMMONWEALTH OF VIRGINIA
SIMON L. RUTROUGH
Lic. No. 050774
8/12/2022
PROFESSIONAL ENGINEER

parker
DESIGN GROUP
ENGINEERS • SURVEYORS
PLANNERS • LANDSCAPE ARCHITECTS
2122 Carolina Ave, SW
Roanoke, VA 24014
(540)-387-1153
1915-B W. Cary Street
Richmond, VA 23220
(804)-358-2947
www.parkerdg.com

These documents are the property of Parker Design Group(PDG) and may not be reproduced or used without the express permission of PDG. Any reuse of these documents without authorization of PDG will be at the sole risk of the individual or entity utilizing said documents.

SCRUGGS ROAD AREA IMPROVEMENTS
WINDMERE - COMPASS COVE - BERNARD'S LANDING
WATER MAIN EXTENSION & PRV SITES
PREPARED FOR WESTERN VIRGINIA WATER AUTHORITY
FRANKLIN COUNTY, VIRGINIA

REVISIONS

DESIGNED BY:	CEP
DRAWN BY:	CEP
CHECKED BY:	JDE & SLR
SCALE:	1" = 20'
DATE:	AUGUST 12, 2022
PROJECT NUMBER:	21-0287
SHEET TITLE:	PRV SITES

C2.0
11 OF 14

S:\2021 Projects\21-0287 Scruggs Road Area Improvements\6 DWG\Active Engineering Production\21-0287 - PLAN & PROFILE.dwg August 22, 2022 1:48:13 PM