Jake !

Attached is the Approved Subdivision & E & S Plans. We have a $50,000.00 Bond for the Improvement. They are planning to start in Pretty Soon.

John
10/24/79

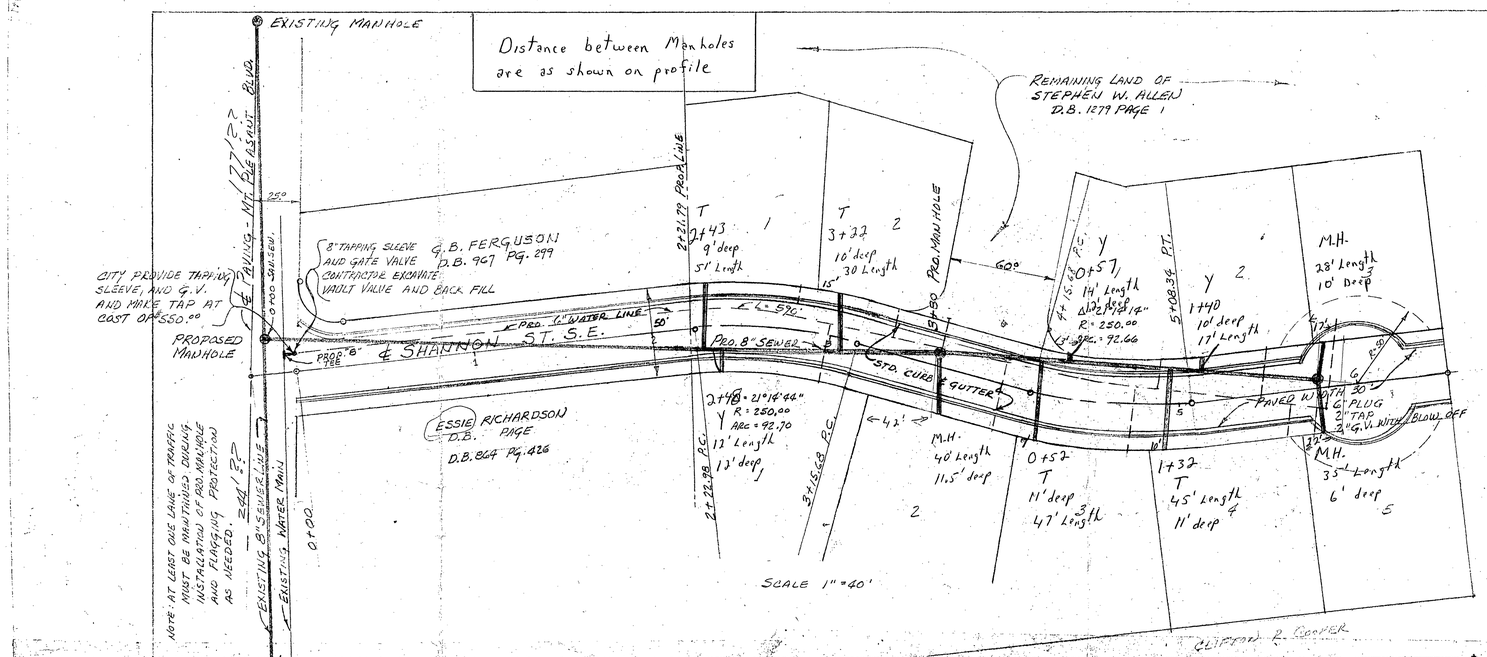

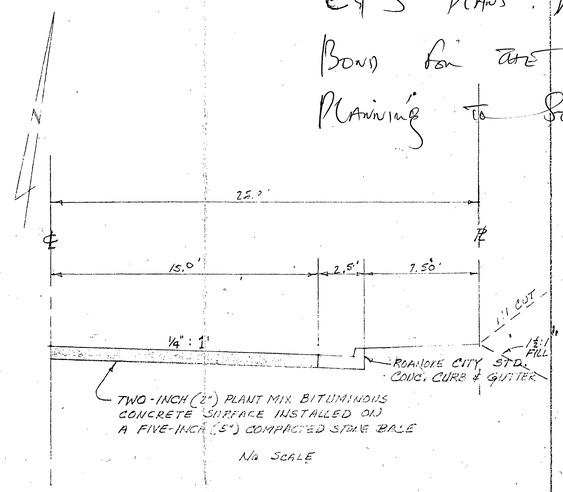

APPROVED _____ 25 Oct 79
ROANOKE CITY ENGINEER DATE

APPROVED _____ 25 Oct. 1979
AGENT - ROANOKE CITY PLANNING COMM. DATE

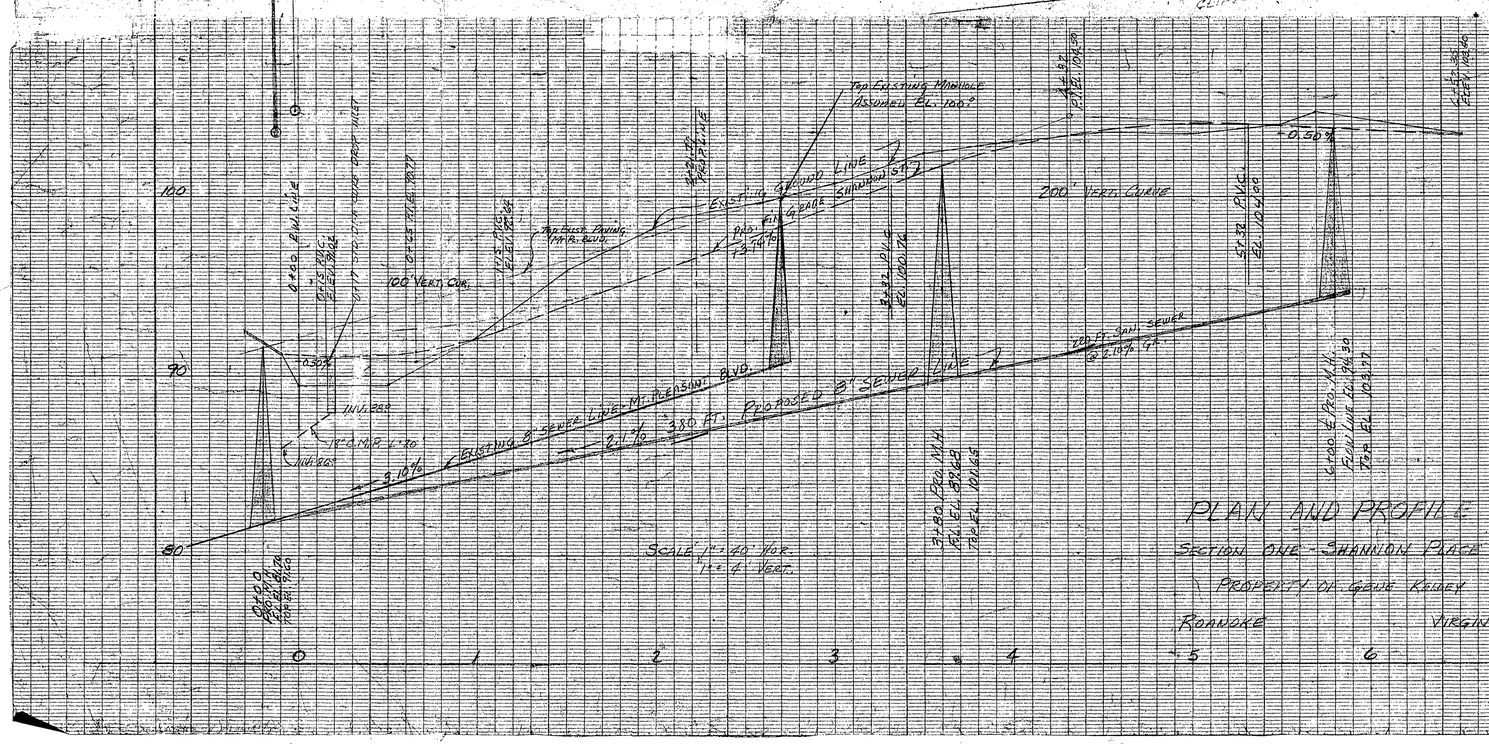

QUALITY CONTROL

1. SEWER LINE TO BE INSPECTED TO INSURE COMPLIANCE TO STANDARD SPECIFICATIONS AS SET FORTH IN THE ROANOKE CITY SUBDIVISION ORDINANCE, AND THE CODE OF THE CITY OF ROANOKE, VIRGINIA, 1966, OR AS SET FORTH BY THE CITY ENGINEER AND/OR AGENT.

2. UTILITIES
ALL NECESSARY UTILITY LATERALS WILL BE PLACED PRIOR TO PAVING SURFACING, OR CONDUIT PROVISIONS MADE FOR SAME

Note:
A FORMAL WATER MAIN EXTENSION AGREEMENT MUST BE COMPLETED, FEE PAID, APPROVED AND SIGNED BY THE CITY MANAGER BEFORE ANY WATER LINE WORK MAY BEGIN.

PLAN AND PROFILE

SECTION ONE - SHANNON PLACE

PROPERTY OF GENE KELSEY

ROANOKE VIRGINIA

Mount Pleasant
Shannon St.