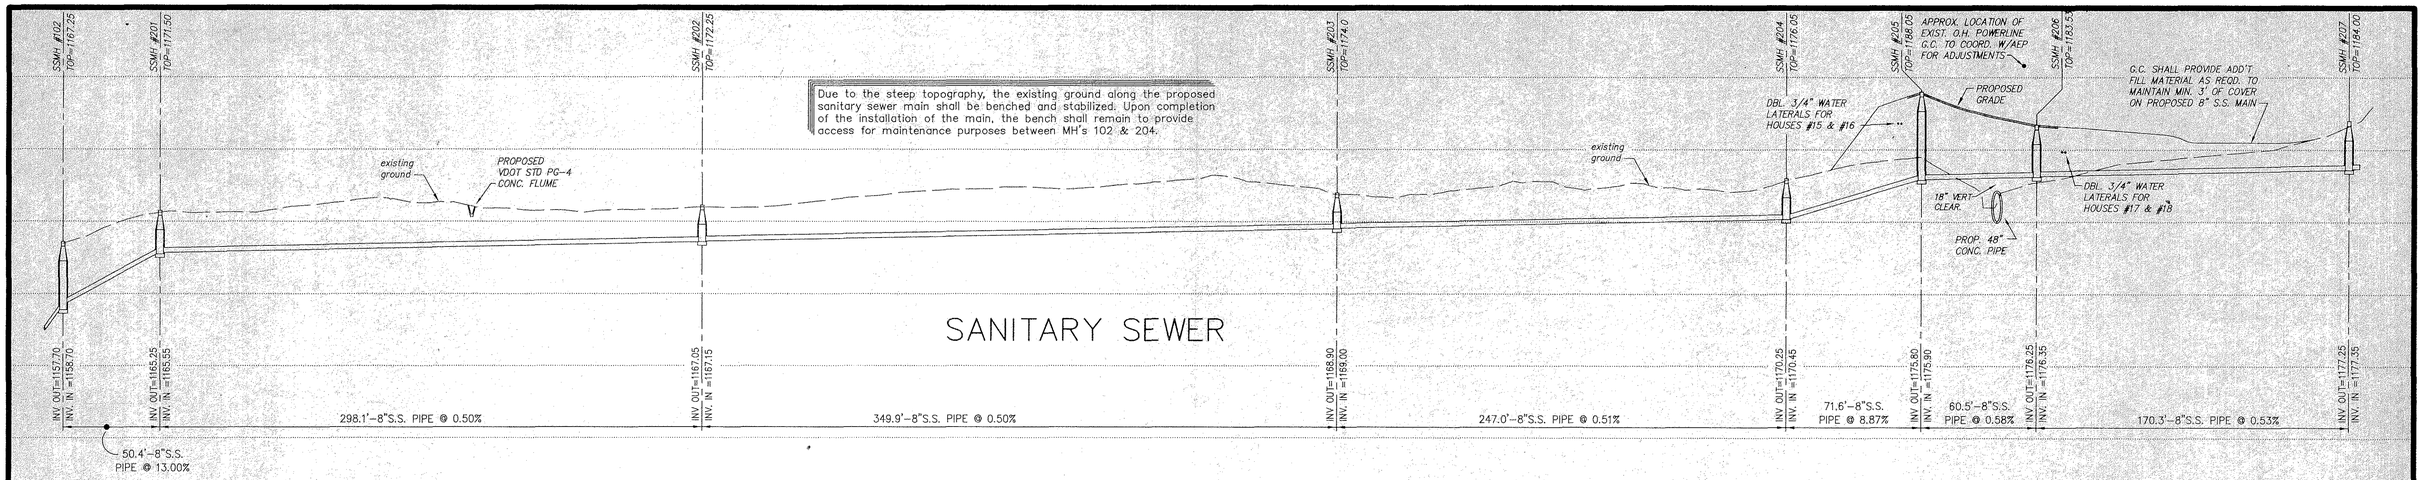

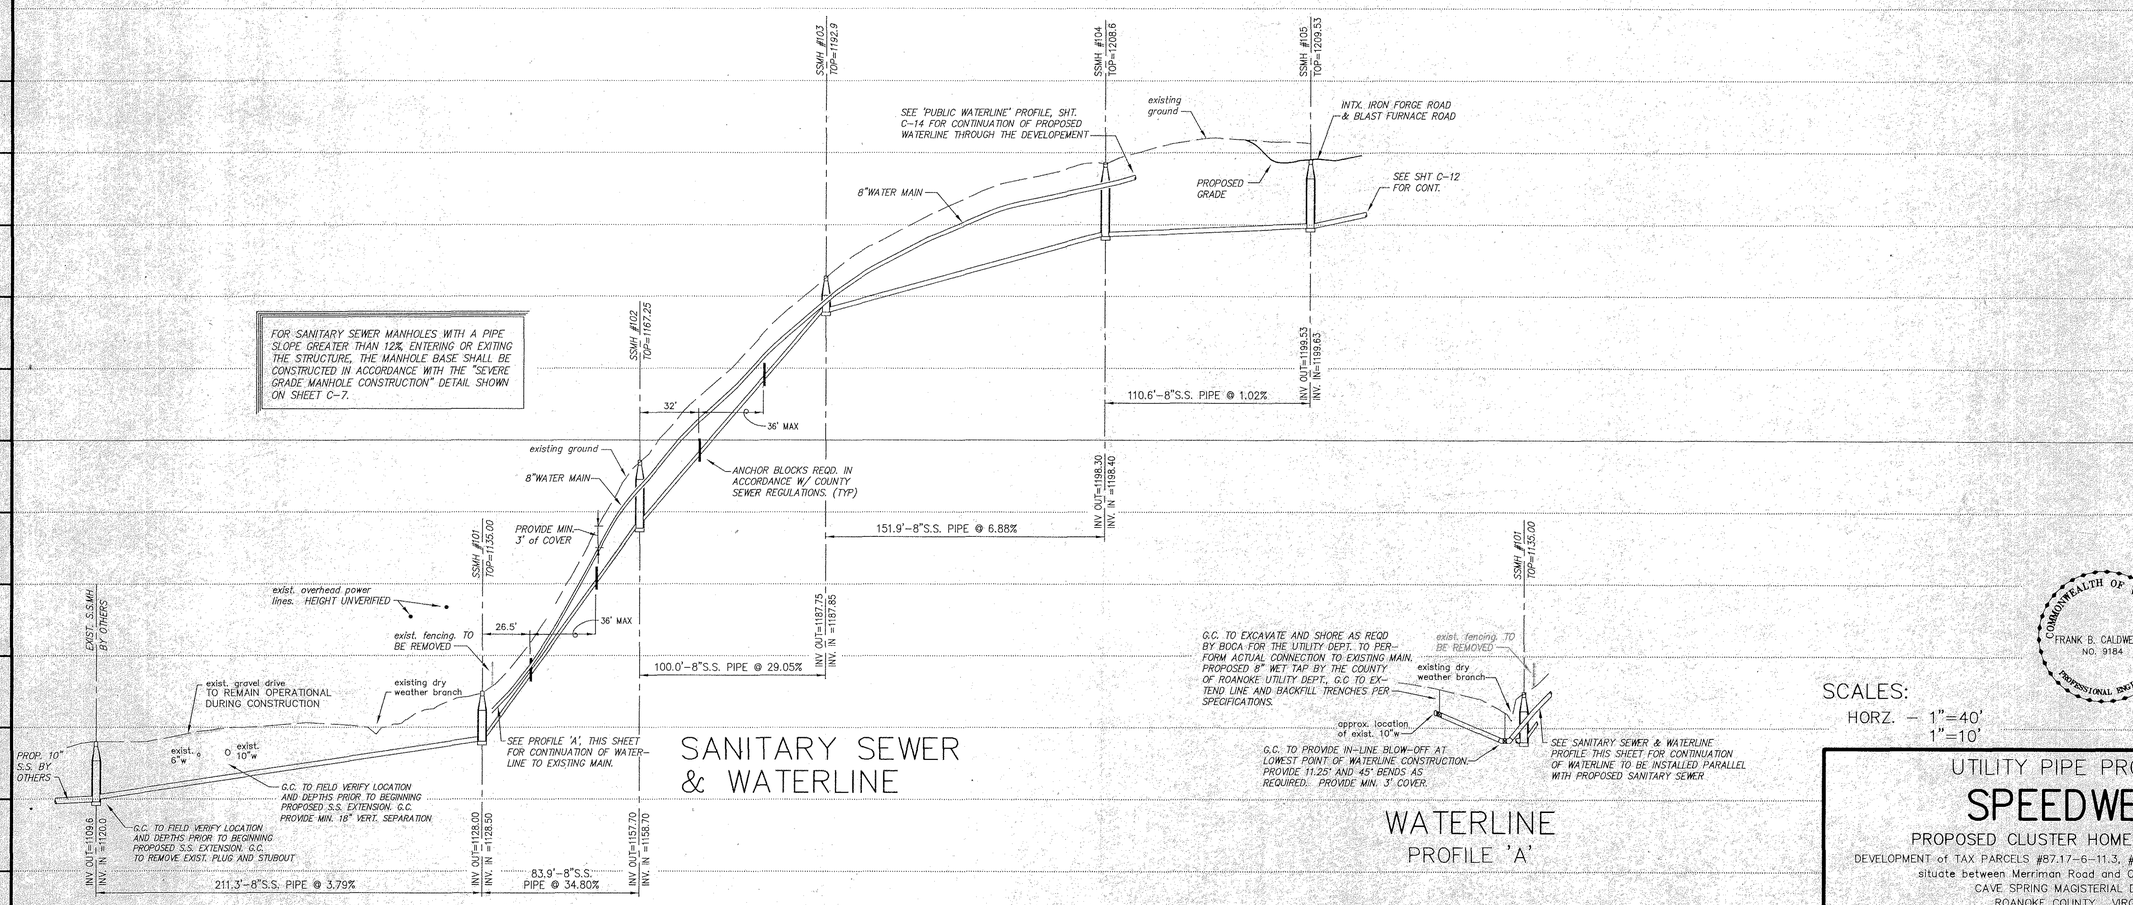

COMMONWEALTH OF VIRGINIA
FRANK B. CALDWELL, III
NO. 9184
PROFESSIONAL ENGINEER

SCALES:
HORZ. - 1"=40'
1"=10'

UTILITY PIPE PROFILES

SPEEDWELL

PROPOSED CLUSTER HOME SUBDIVISION

DEVELOPMENT of TAX PARCELS #87.17-6-11.3, #87.17-6-12 & #97.05-1-27
situate between Merriman Road and Crystal Creek Drive
CAVE SPRING MAGISTERIAL DISTRICT
ROANOKE COUNTY, VIRGINIA

Designed:	J.V. Judy
Drawn:	J.V. Judy
Checked:	F.B. Caldwell
Revised:	4/07/04
Scale:	See Plans
Tax Parcel:	See Title
Field Book:	J.W. #16

CWA
CALDWELL WHITE ASSOCIATES
ENGINEERS / SURVEYORS / PLANNERS
4203 MELROSE AVENUE, N.W.
Post Office Box 6260
ROANOKE, VIRGINIA 24017
Telephone: (540) 366-3400 , Fax: (540) 366-8702
EMAIL: CWAROANOKE @ AOL.COM