FILE NUMBER
202

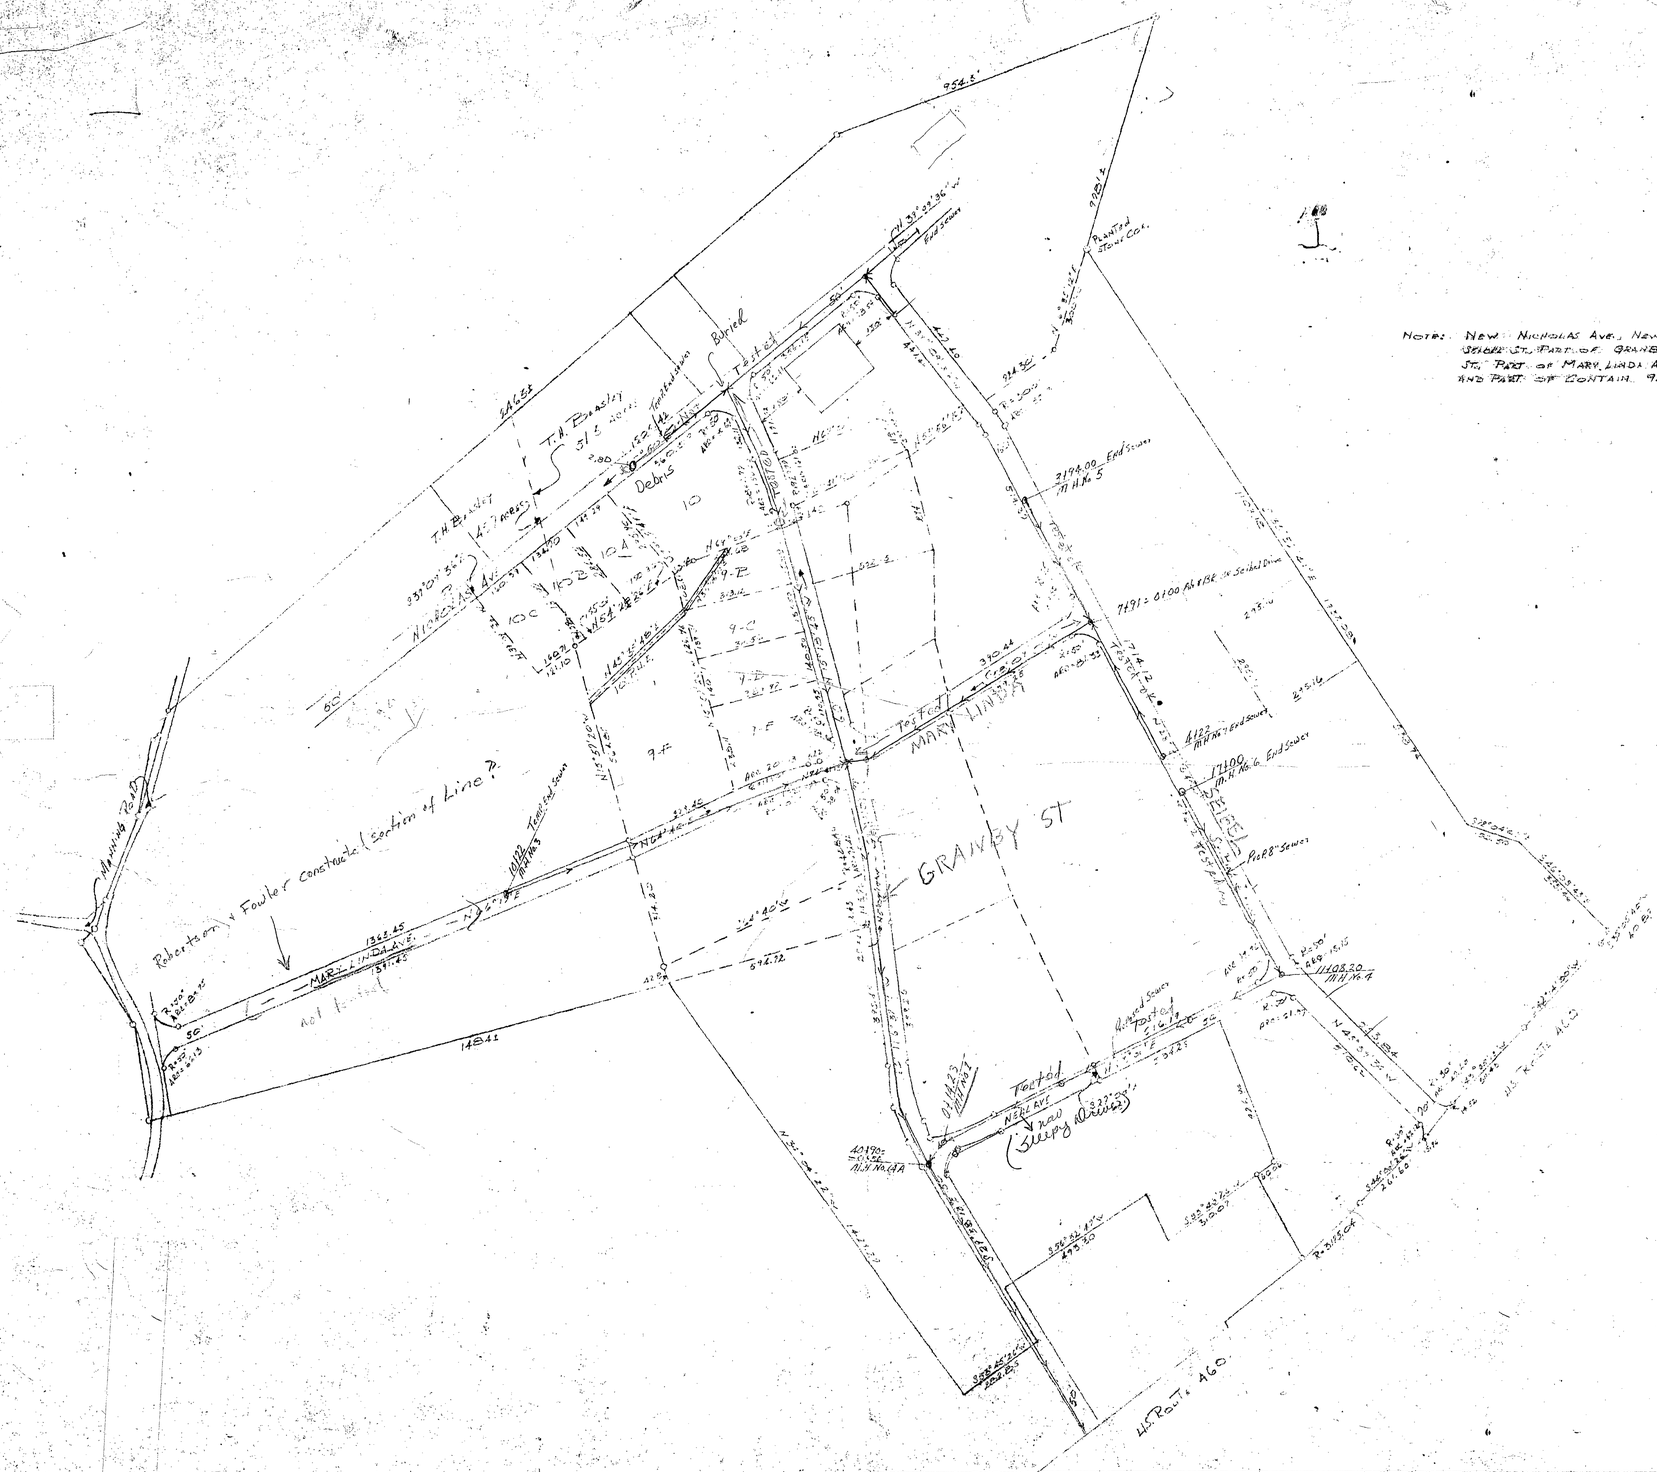
NOTE: NEW NICHOLAS AVE., NEW SEIBERT ST., PART OF GRANBY ST., PART OF MARY LINDA AVE. AND PART OF CONTAIN. 9.337 ACRES
GRANBY ST
MARY LINDA
NICHOLAS AVE
Robertson & Fowler construct (Section of Line)
Not Installed
Buried
Debris
T.H. Beasley
Planted Stone Col.
Tested
Not Tested
Not Installed
Not Tested
Not Tested
Not Tested