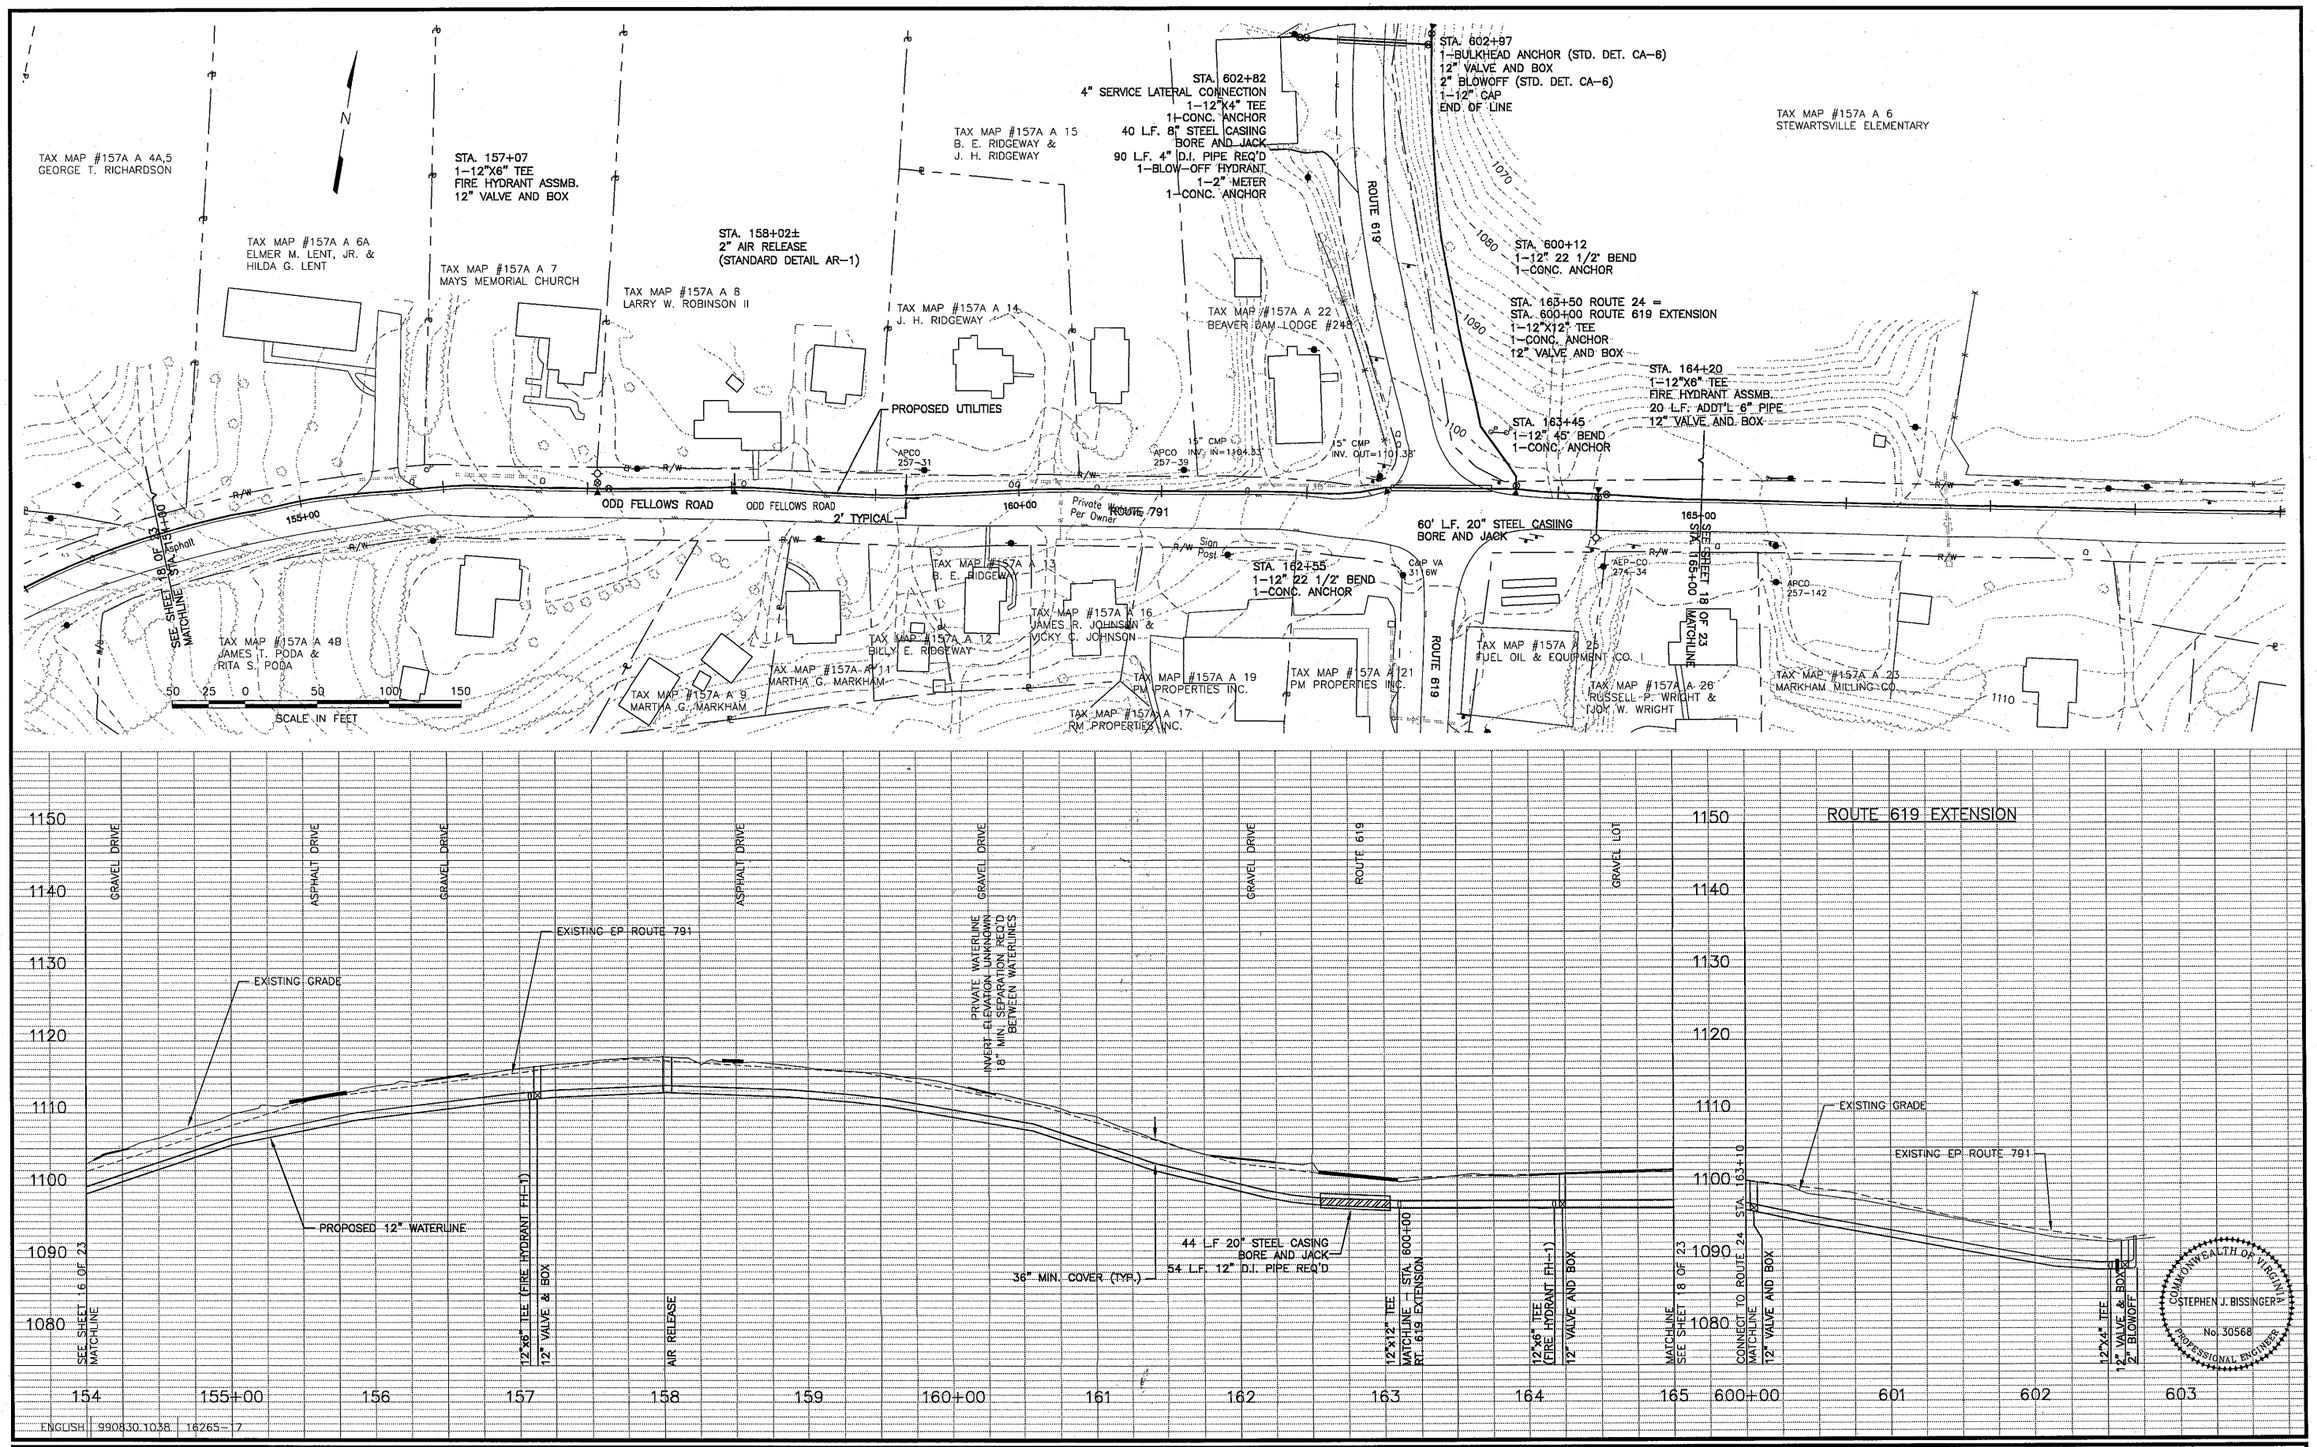

ANDERSON AND ASSOCIATES, Inc.	Engineers Surveyors Planners	Blacksburg, VA Greensboro, NC Middletown, VA Richmond, VA Tri-Cities, TN	DATE : 30 JUN 99 SCALE : AS SHOWN DESIGNED: RBE DRAWN : RBE CHECKED: BMK	REVISIONS: 03 SEP 99 RECORD: 14 JUL 00	STEWARTSVILLE PHASE 1 WATER SYSTEM BEDFORD COUNTY, VIRGINIA	ROUTE 24 STA. 154+00 TO 166+00	DOCUMENT NO. 16265-018 SHEET 17 OF 23