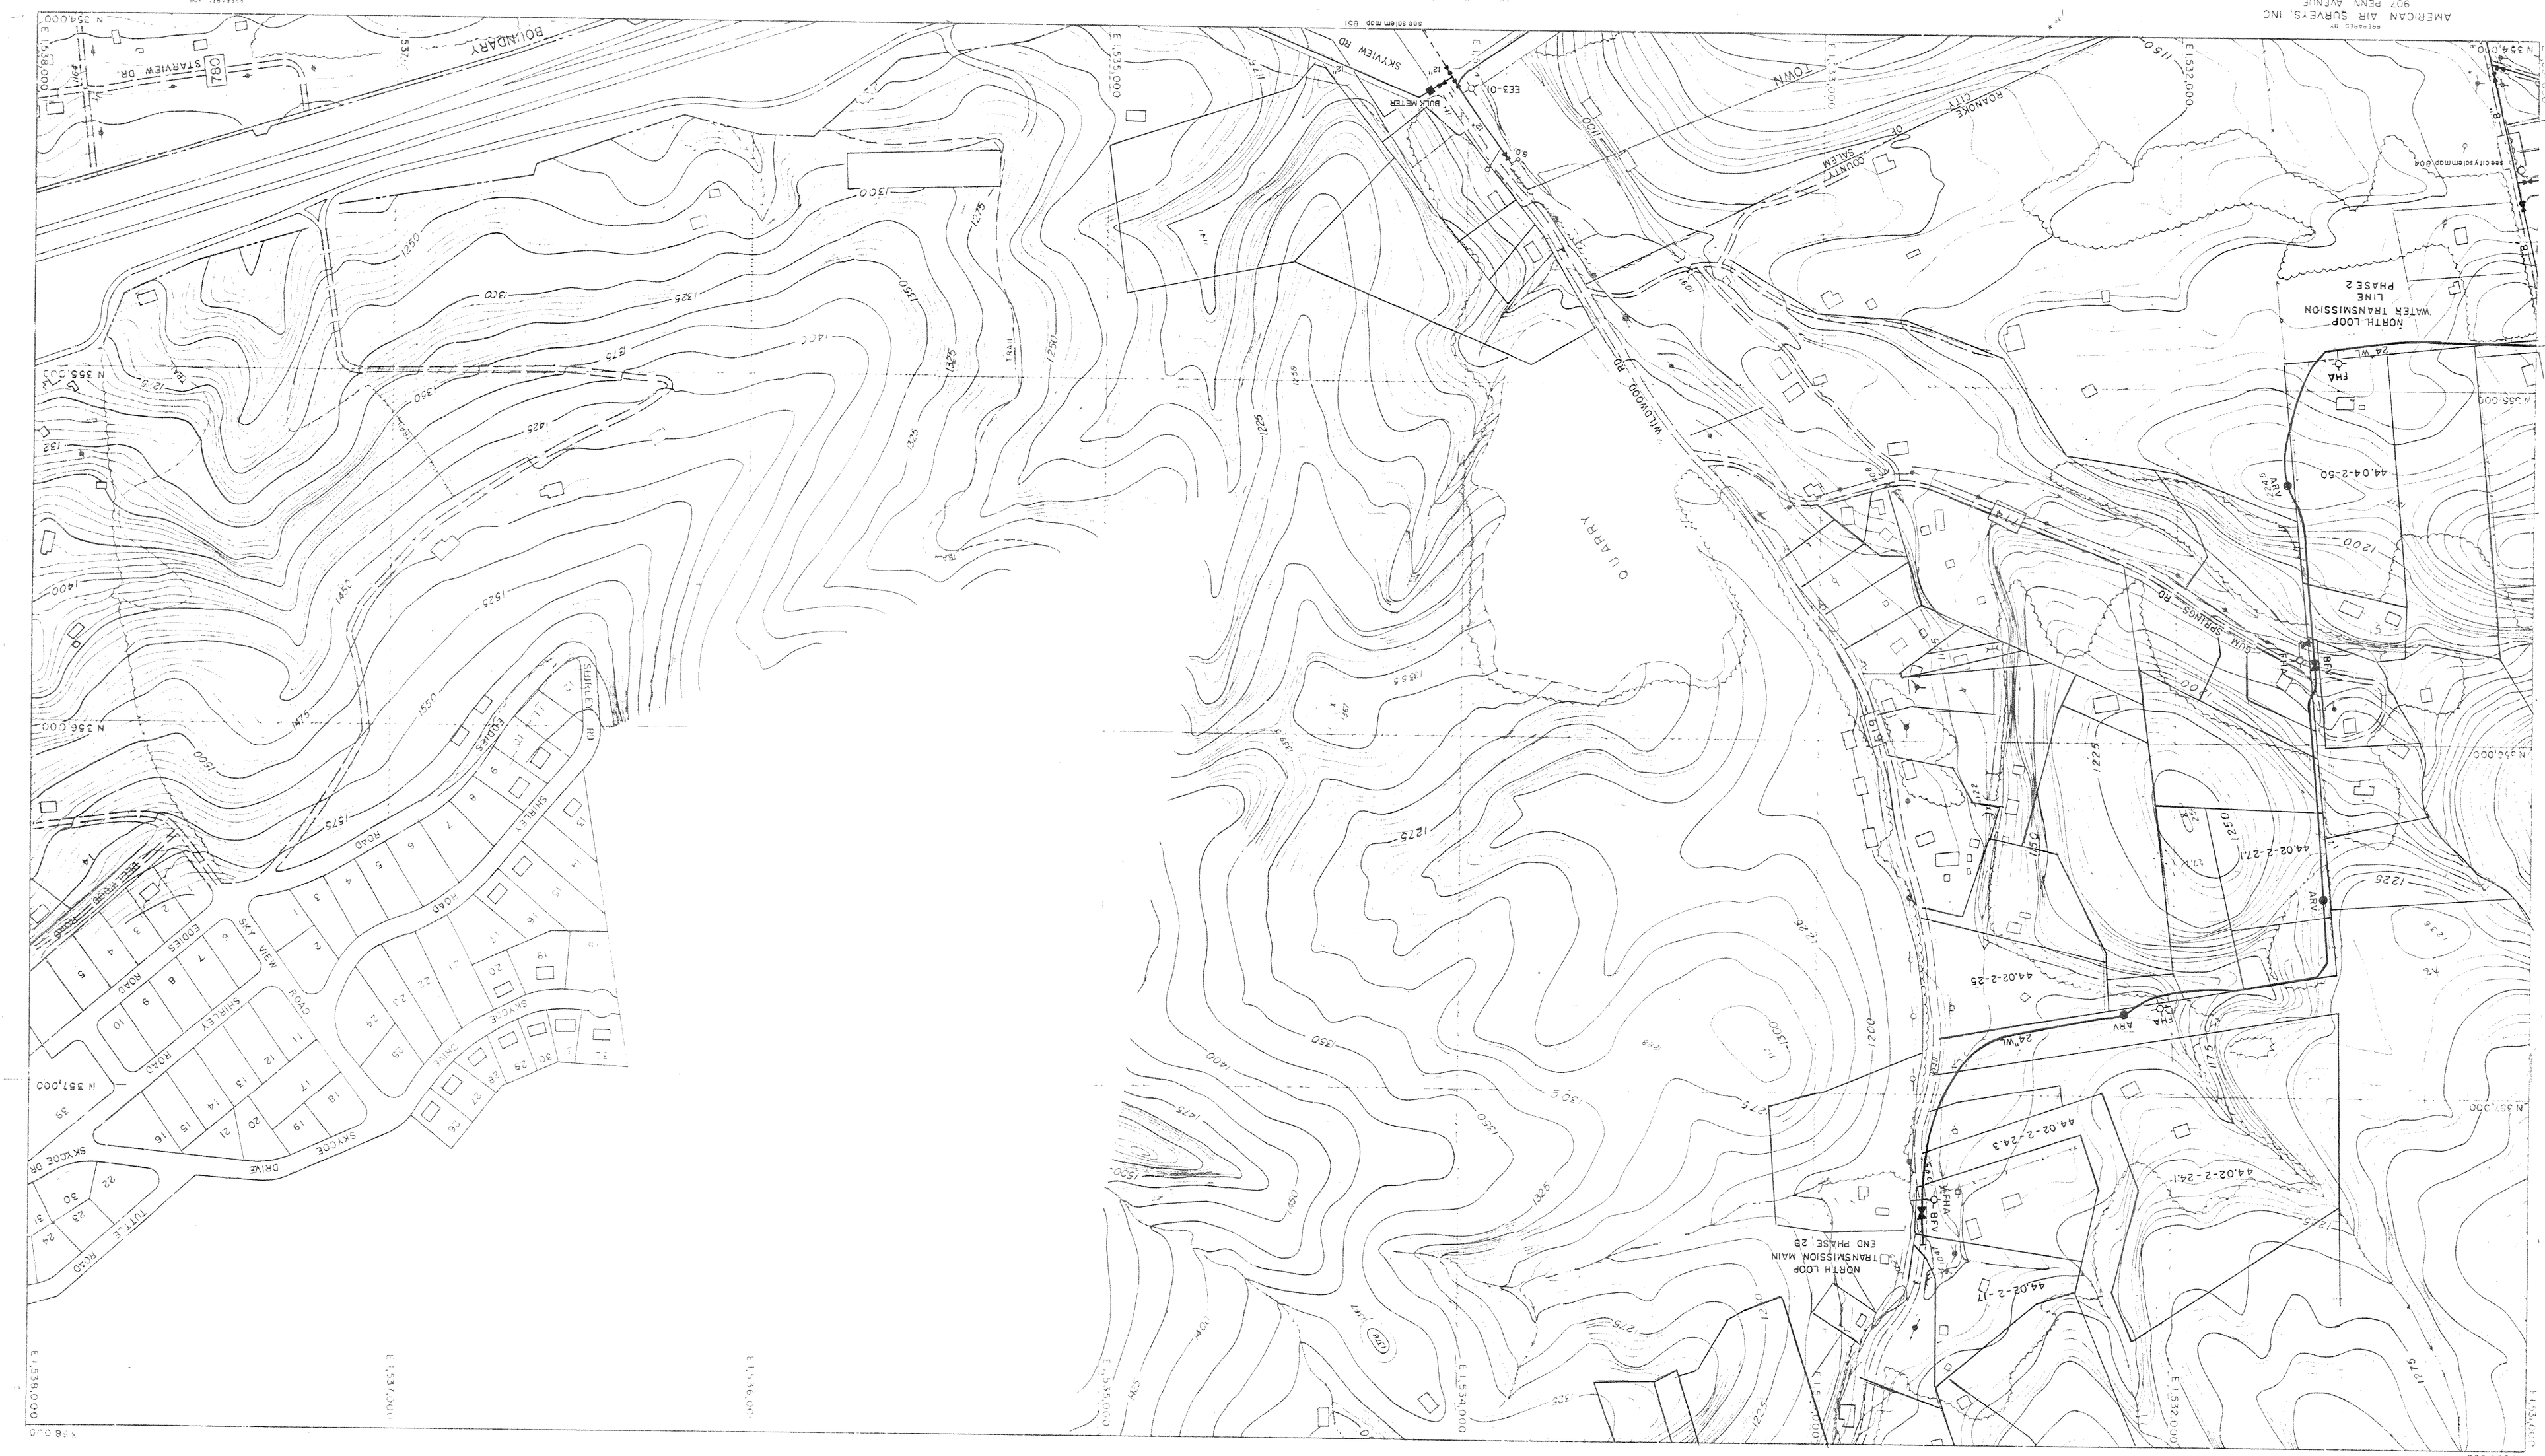
ROANOKE, VIRGINIA AND VICINITY
AMERICAN AIR SURVEYS, INC
907 PENN AVENUE
PITTSBURGH, PA
ROANOKE VALLEY
REGIONAL PLANNING & ECONOMIC DEVELOPMENT COMMISSION
ROANOKE, VIRGINIA
REVISIONS
DATE
SHEET NO. E3
LAST-E33-01
10/11/90
NORTH LOOP
WATER TRANSMISSION
LINE
PHASE 2
NORTH LOOP
TRANSMISSION MAIN
END PHASE 2B
QUARRY
BOULDERY
SKYVIEW RD
WILDWOOD RD
SUM SPRINGS RD
ROANOKE CITY
COUNTY OF SALEM
SHIRLEY ROAD
SKYCREST DRIVE
SKYVIEW DR
TUTT'S ROAD
EDDIES ROAD
44.02-2-50
44.02-2-27.1
44.02-2-25
44.02-2-24.1
44.02-2-24.3
44.02-2-17
ARV
BFV
FHA
24"WL
BULK METER
E33-01
see city salem map 804
see salem map 851
N 354,000
N 355,000
N 356,000
N 357,000
N 358,000
E 1,539,000
E 1,538,000
E 1,537,000
E 1,536,000
E 1,535,000
E 1,534,000
E 1,533,000
E 1,532,000
E 1,531,000