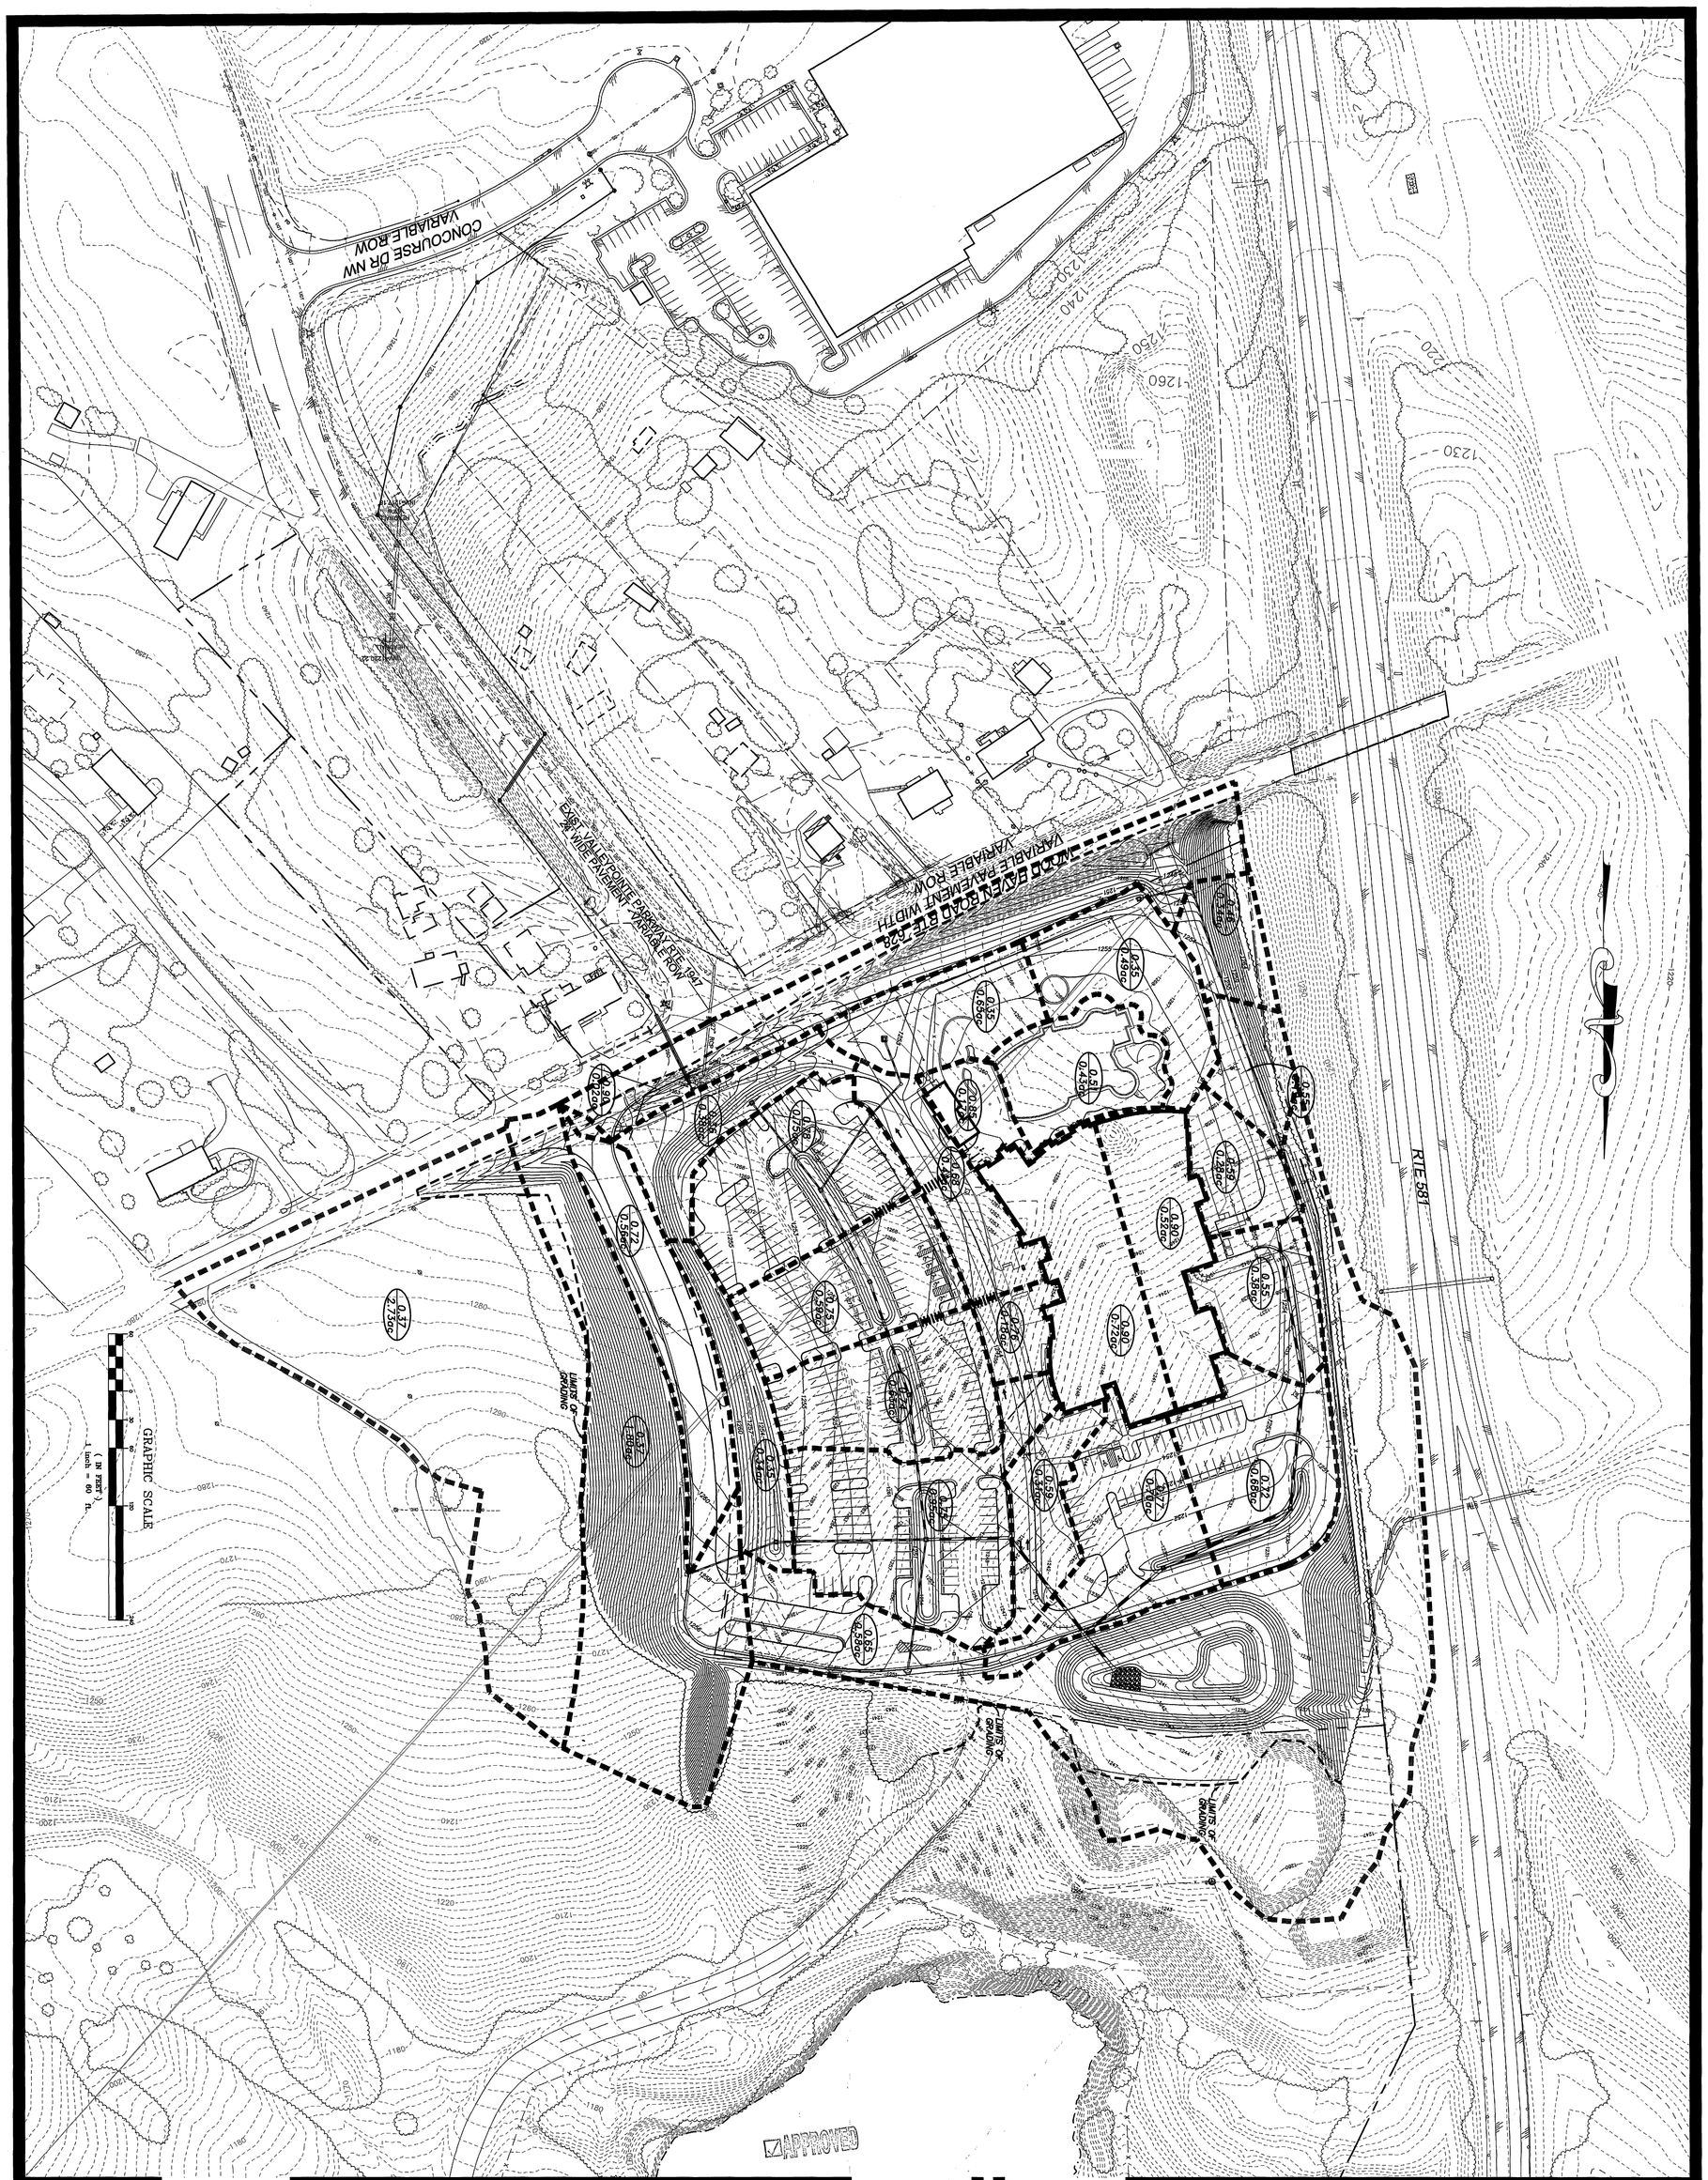

PROJECT NO: 461920
DATE: JUNE 3, 2008
REVISIONS: AUGUST 6, 2008
DRAWN BY: WLP
REVIEWED BY: SEB

OVERALL DRAINAGE ANALYSIS PLAN

C6.1

NEW MULTIGENERATIONAL RECREATION CENTER

HOLLINS MAGISTERIAL DISTRICT
ROANOKE COUNTY, VIRGINIA

TIMMONS GROUP
YOUR VISION ACHIEVED THROUGH OURS.
VIRGINIA | NORTH CAROLINA | WEST VIRGINIA
THIS DRAWING PREPARED AT THE CORPORATE OFFICE
1001 Boulders Parkway, Suite 300
Richmond, VA 23225
TEL 804.200.6500
FAX 804.560.1016
www.timmons.com
Site Development | Residential | Infrastructure | Technology
24057-001

COMMONWEALTH OF VIRGINIA
STEPHEN E. BESTWICK
Lic. No. 24082
PROFESSIONAL ENGINEER

MOSELEYARCHITECTS
A PROFESSIONAL CORPORATION

FIRSTCHOICE
Public-PrivatePartners

601 SOUTHLAKE BOULEVARD, RICHMOND, VIRGINIA, 23236
PHONE (804) 794-7555 FAX (804) 379-8660
MOSELEYARCHITECTS.COM