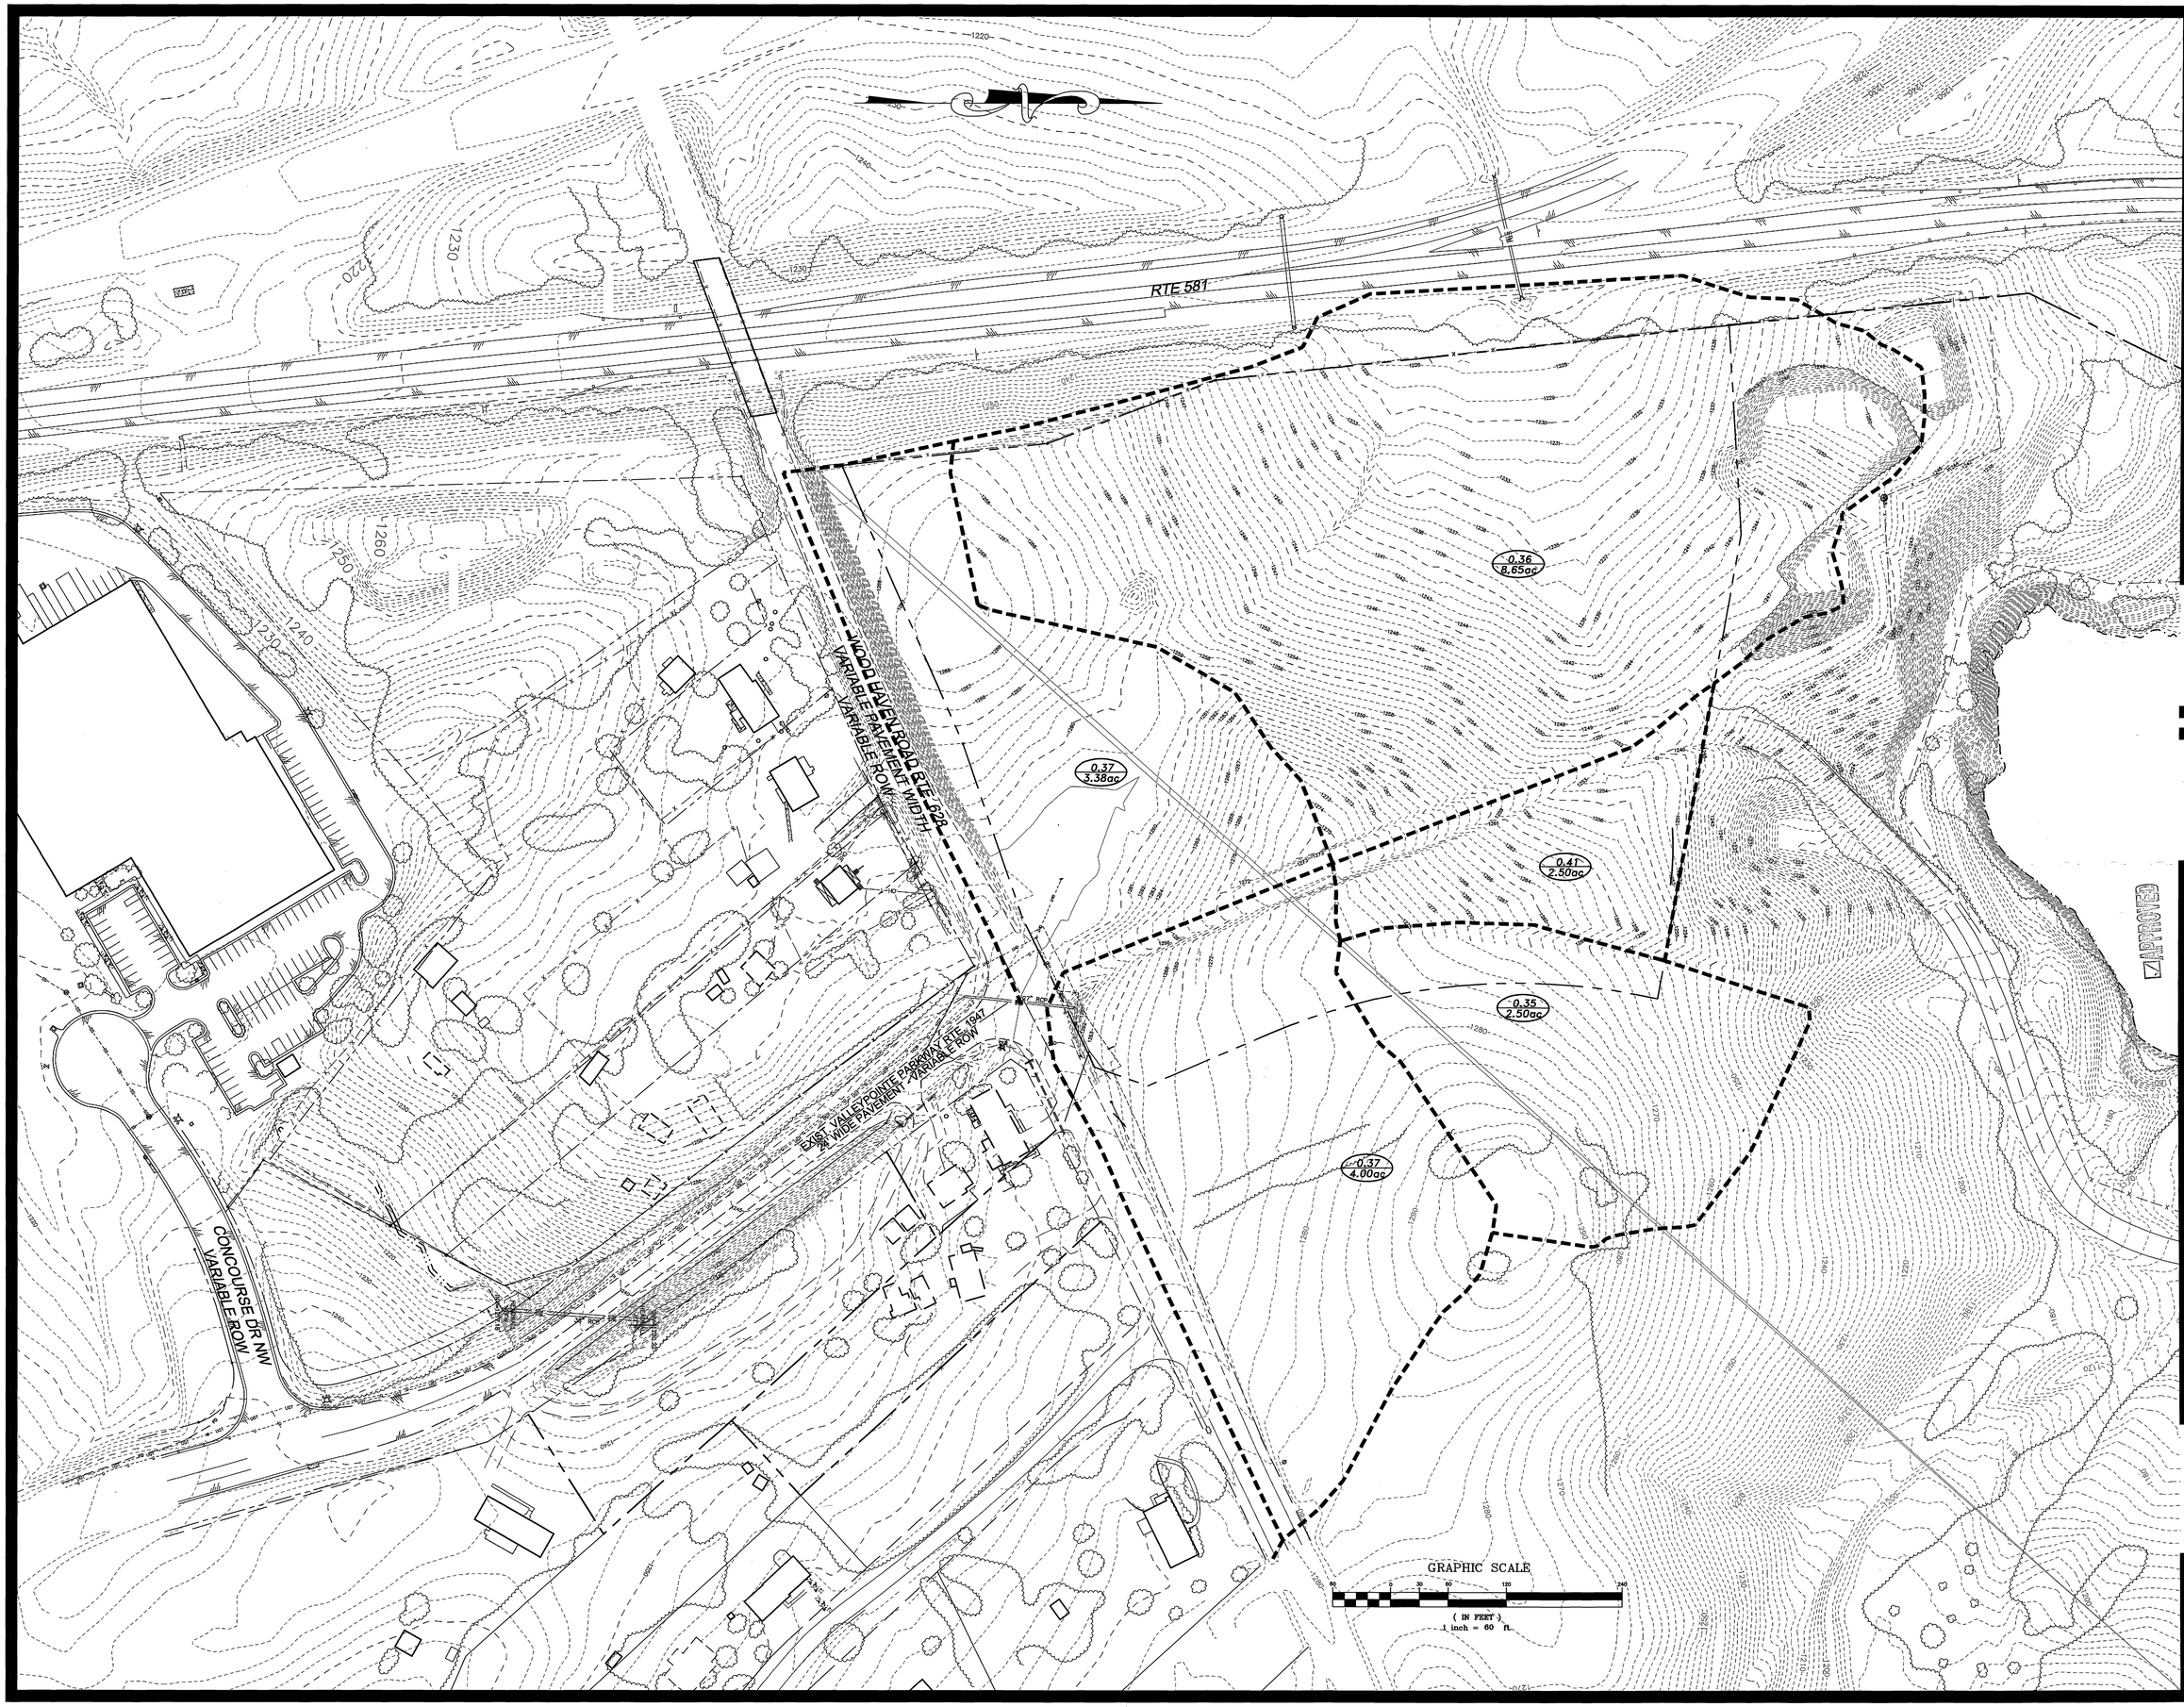

MOSELEY ARCHITECTS
A PROFESSIONAL CORPORATION
401 SOUTH LAKE BOULEVARD, RICHMOND, VIRGINIA, 23236
PHONE (804) 794-7555 FAX (804) 379-5660
MOSELEYARCHITECTS.COM

FIRSTCHOICE
Public-PrivatePartners

COMMONWEALTH OF VIRGINIA
STEPHEN D. HASTSTILER
Lic. No. 24812
PROFESSIONAL ENGINEER

TIMMONS GROUP
CONSULTING ENGINEERS • PLANNERS • SURVEYORS
VIRGINIA | NORTH CAROLINA | WEST VIRGINIA
TRIAD | TRIANGLE | HAMPTON ROADS | RICHMOND
CORPORATE OFFICE
1001 Boulevard, Suite 300
Raleigh, North Carolina 27604
TEL 919.854.1232
FAX 919.854.1235
www.timmonsgroup.com
Site Development | Water Resources | Transportation | Technology

NEW MULTIGENERATIONAL RECREATION CENTER

HOLLINS MAGISTERIAL DISTRICT
ROANOKE COUNTY, VIRGINIA

PROJECT NO.: 461920
DATE: JUNE 3, 2008
REVISIONS: AUGUST 6, 2008
DRAWN BY: WLP
REVIEWED BY: SEB

EXISTING DRAINAGE ANALYSIS PLAN

C6.2