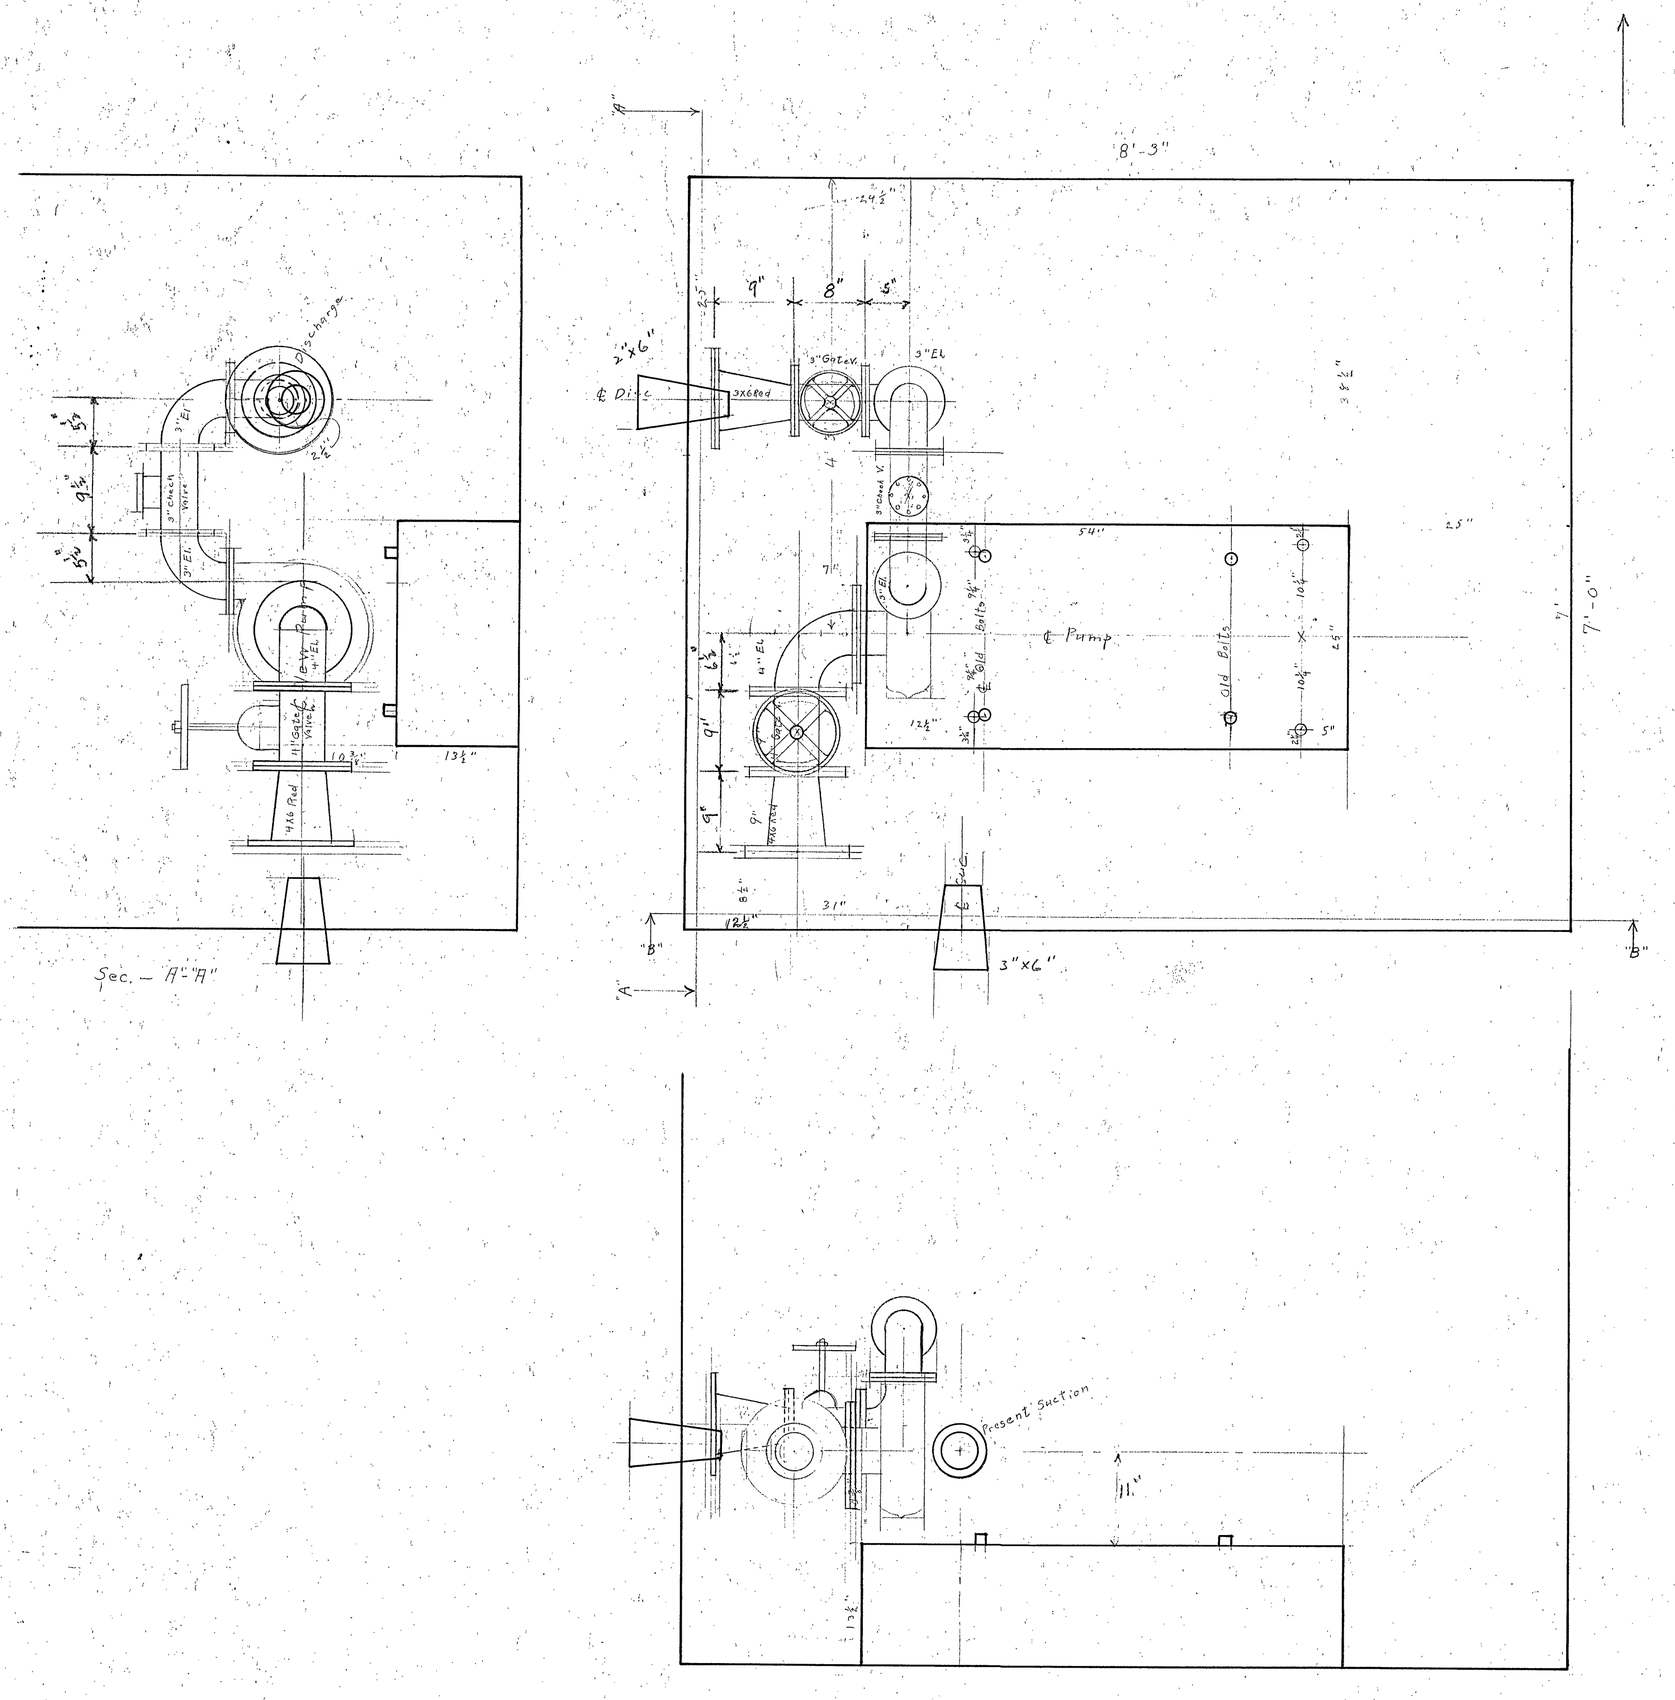

Sec. – "A"-"A"

Section "B"-"B"

Scale 1"=1'-0"

Villa Hts Pump station