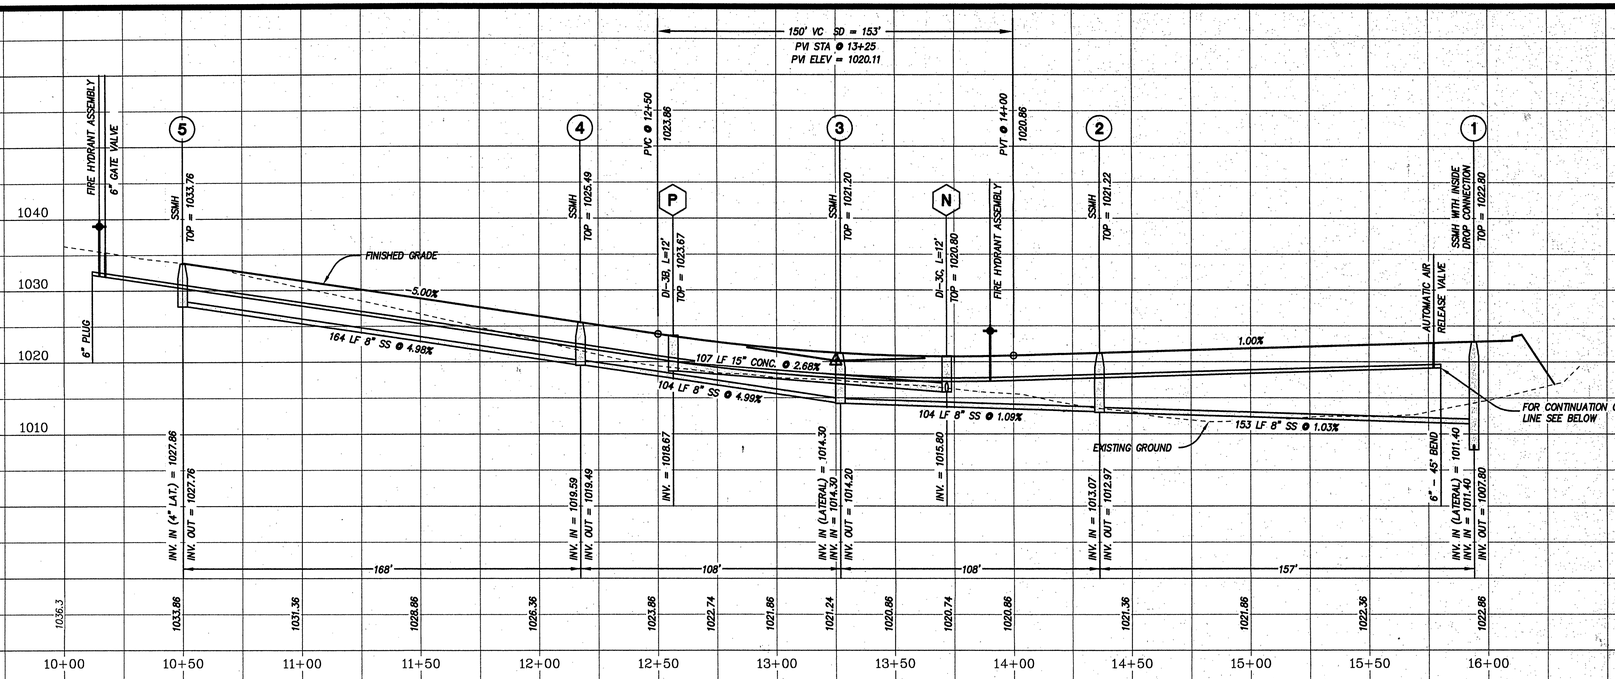

PRIVATE ROAD PROFILE

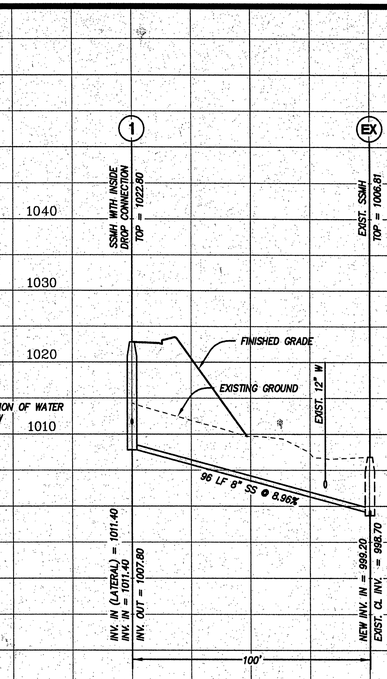

SANITARY SEWER PROFILE

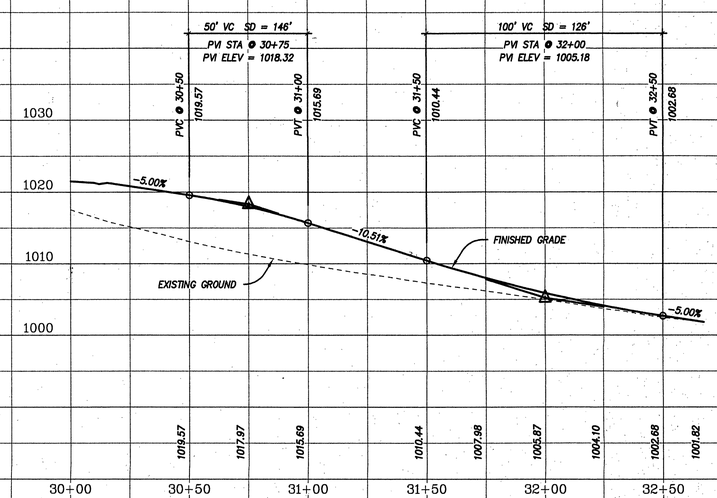

PRIVATE ACCESS DRIVE TO DEYERLE ROAD PROFILE

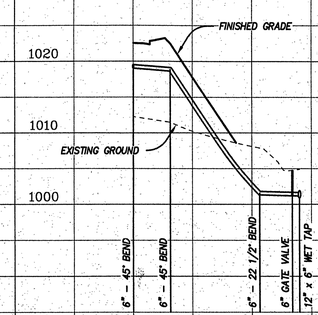

WATER LINE PROFILE

LUMSDEN ASSOCIATES, P.C.
ENGINEERS-SURVEYORS-PLANNERS
ROANOKE, VIRGINIA
4664 BRAMBLETON AVENUE
P.O. BOX 20669
ROANOKE, VIRGINIA 24018
PHONE: (540) 774-4411
FAX: (540) 772-9445
E-MAIL: MAIL@LUMSDENPC.COM

COMMONWEALTH OF VIRGINIA
THOMAS C. DALE
No. 033002
3/21/03
PROFESSIONAL ENGINEER

ROAD, WATER, AND SANITARY SEWER PROFILES

THE VILLAGE HOMES AT BRANDON OAKS

PREPARED FOR

VIRGINIA LUTHERAN HOMES, INC.

SITUATED AT
3830 BRANDON AVENUE, SW
THE CITY OF ROANOKE, VIRGINIA

REVISIONS		
NO.	DATE	DESCRIPTION
1		
2		
3		
4		
5		

DATE: MARCH 21, 2003

SCALE: (H) 1"=30' (V) 1"=10'

COMMISSION NO: 1997-104X

CADD FILE: P:\1997\97104X\ENG\104XCOMP.DWG

SHEET 6 OF 10