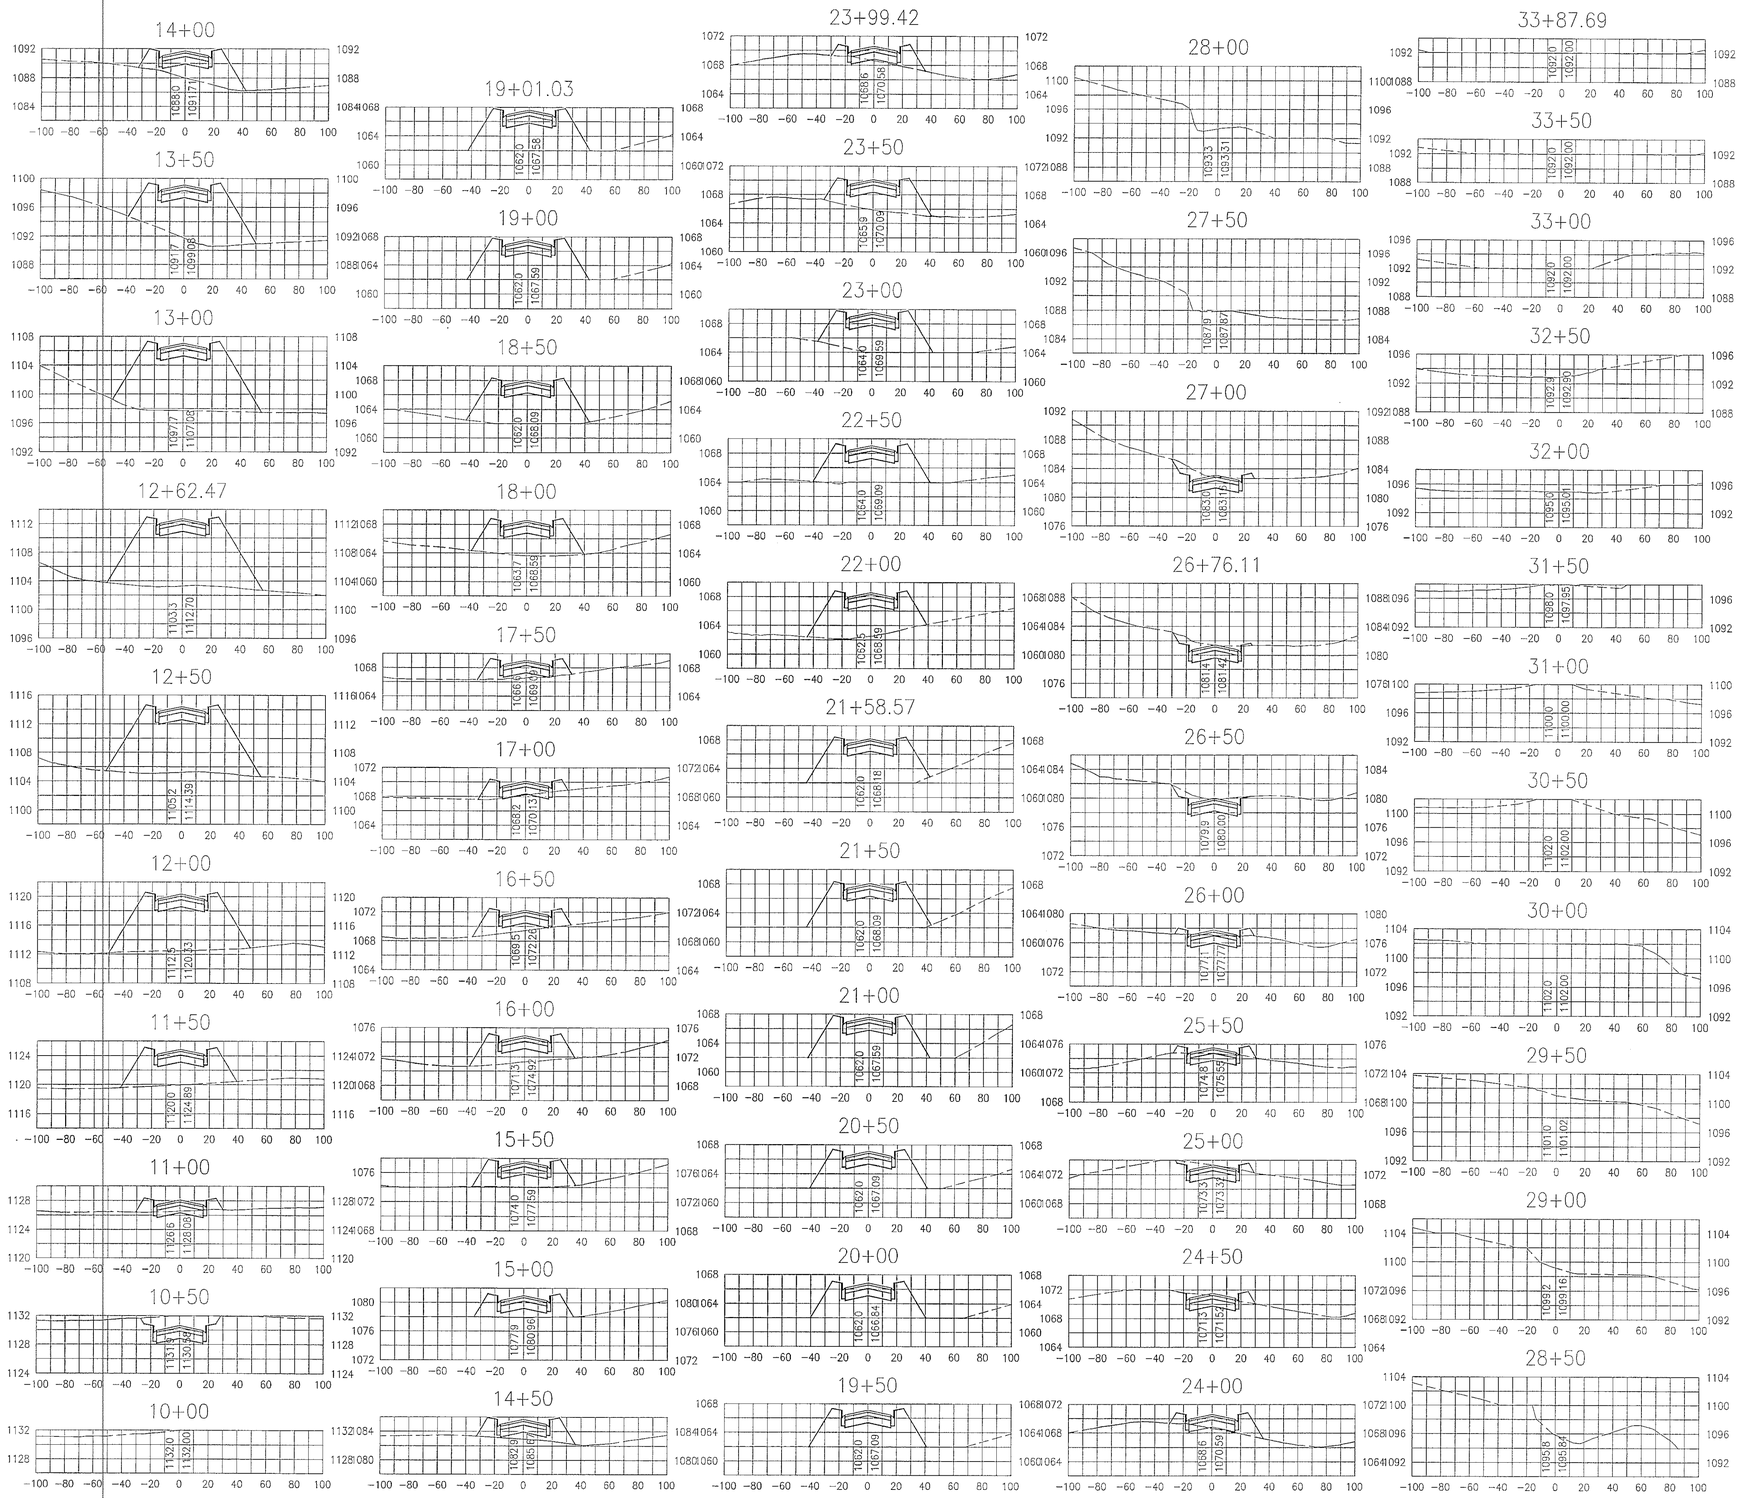

SCALE IN FEET

0 50 100

NOTE:

THESE CROSS SECTIONS SHOW THE GRADING REQUIRED FOR THIS STREET SECTION ONLY AND DO NOT DEPICT THE OVER-LOT GRADING OR OTHER GRADING ADJACENT TO THE STREET.

COMMONWEALTH OF VIRGINIA
WM. THOMAS AUSTIN
No. 030907
4/19/02
PROFESSIONAL ENGINEER

Revisions	Date

Issue Date: 4/19/02

Drawn By: JPR

Designed By: JPR

Checked By: WTA

Date: 4/19/02

Mattern & Craig
CONSULTING ENGINEERS • SURVEYORS
701 FIRST STREET, S.W.
ROANOKE, VIRGINIA 24016
(540) 345-9342
FAX (540) 345-7691

THE VILLAGE AT TINKER CREEK – PHASE I

CROSS SECTIONS – STREET "A"

ROANOKE COUNTY, VIRGINIA

Vertical Scale: 1"=10'

Horizontal Scale: 1"=50'

Commission Number: 1966

Sheet No.: C-13

R:\dwgs\1966\dwg\Sxns-a.dwg