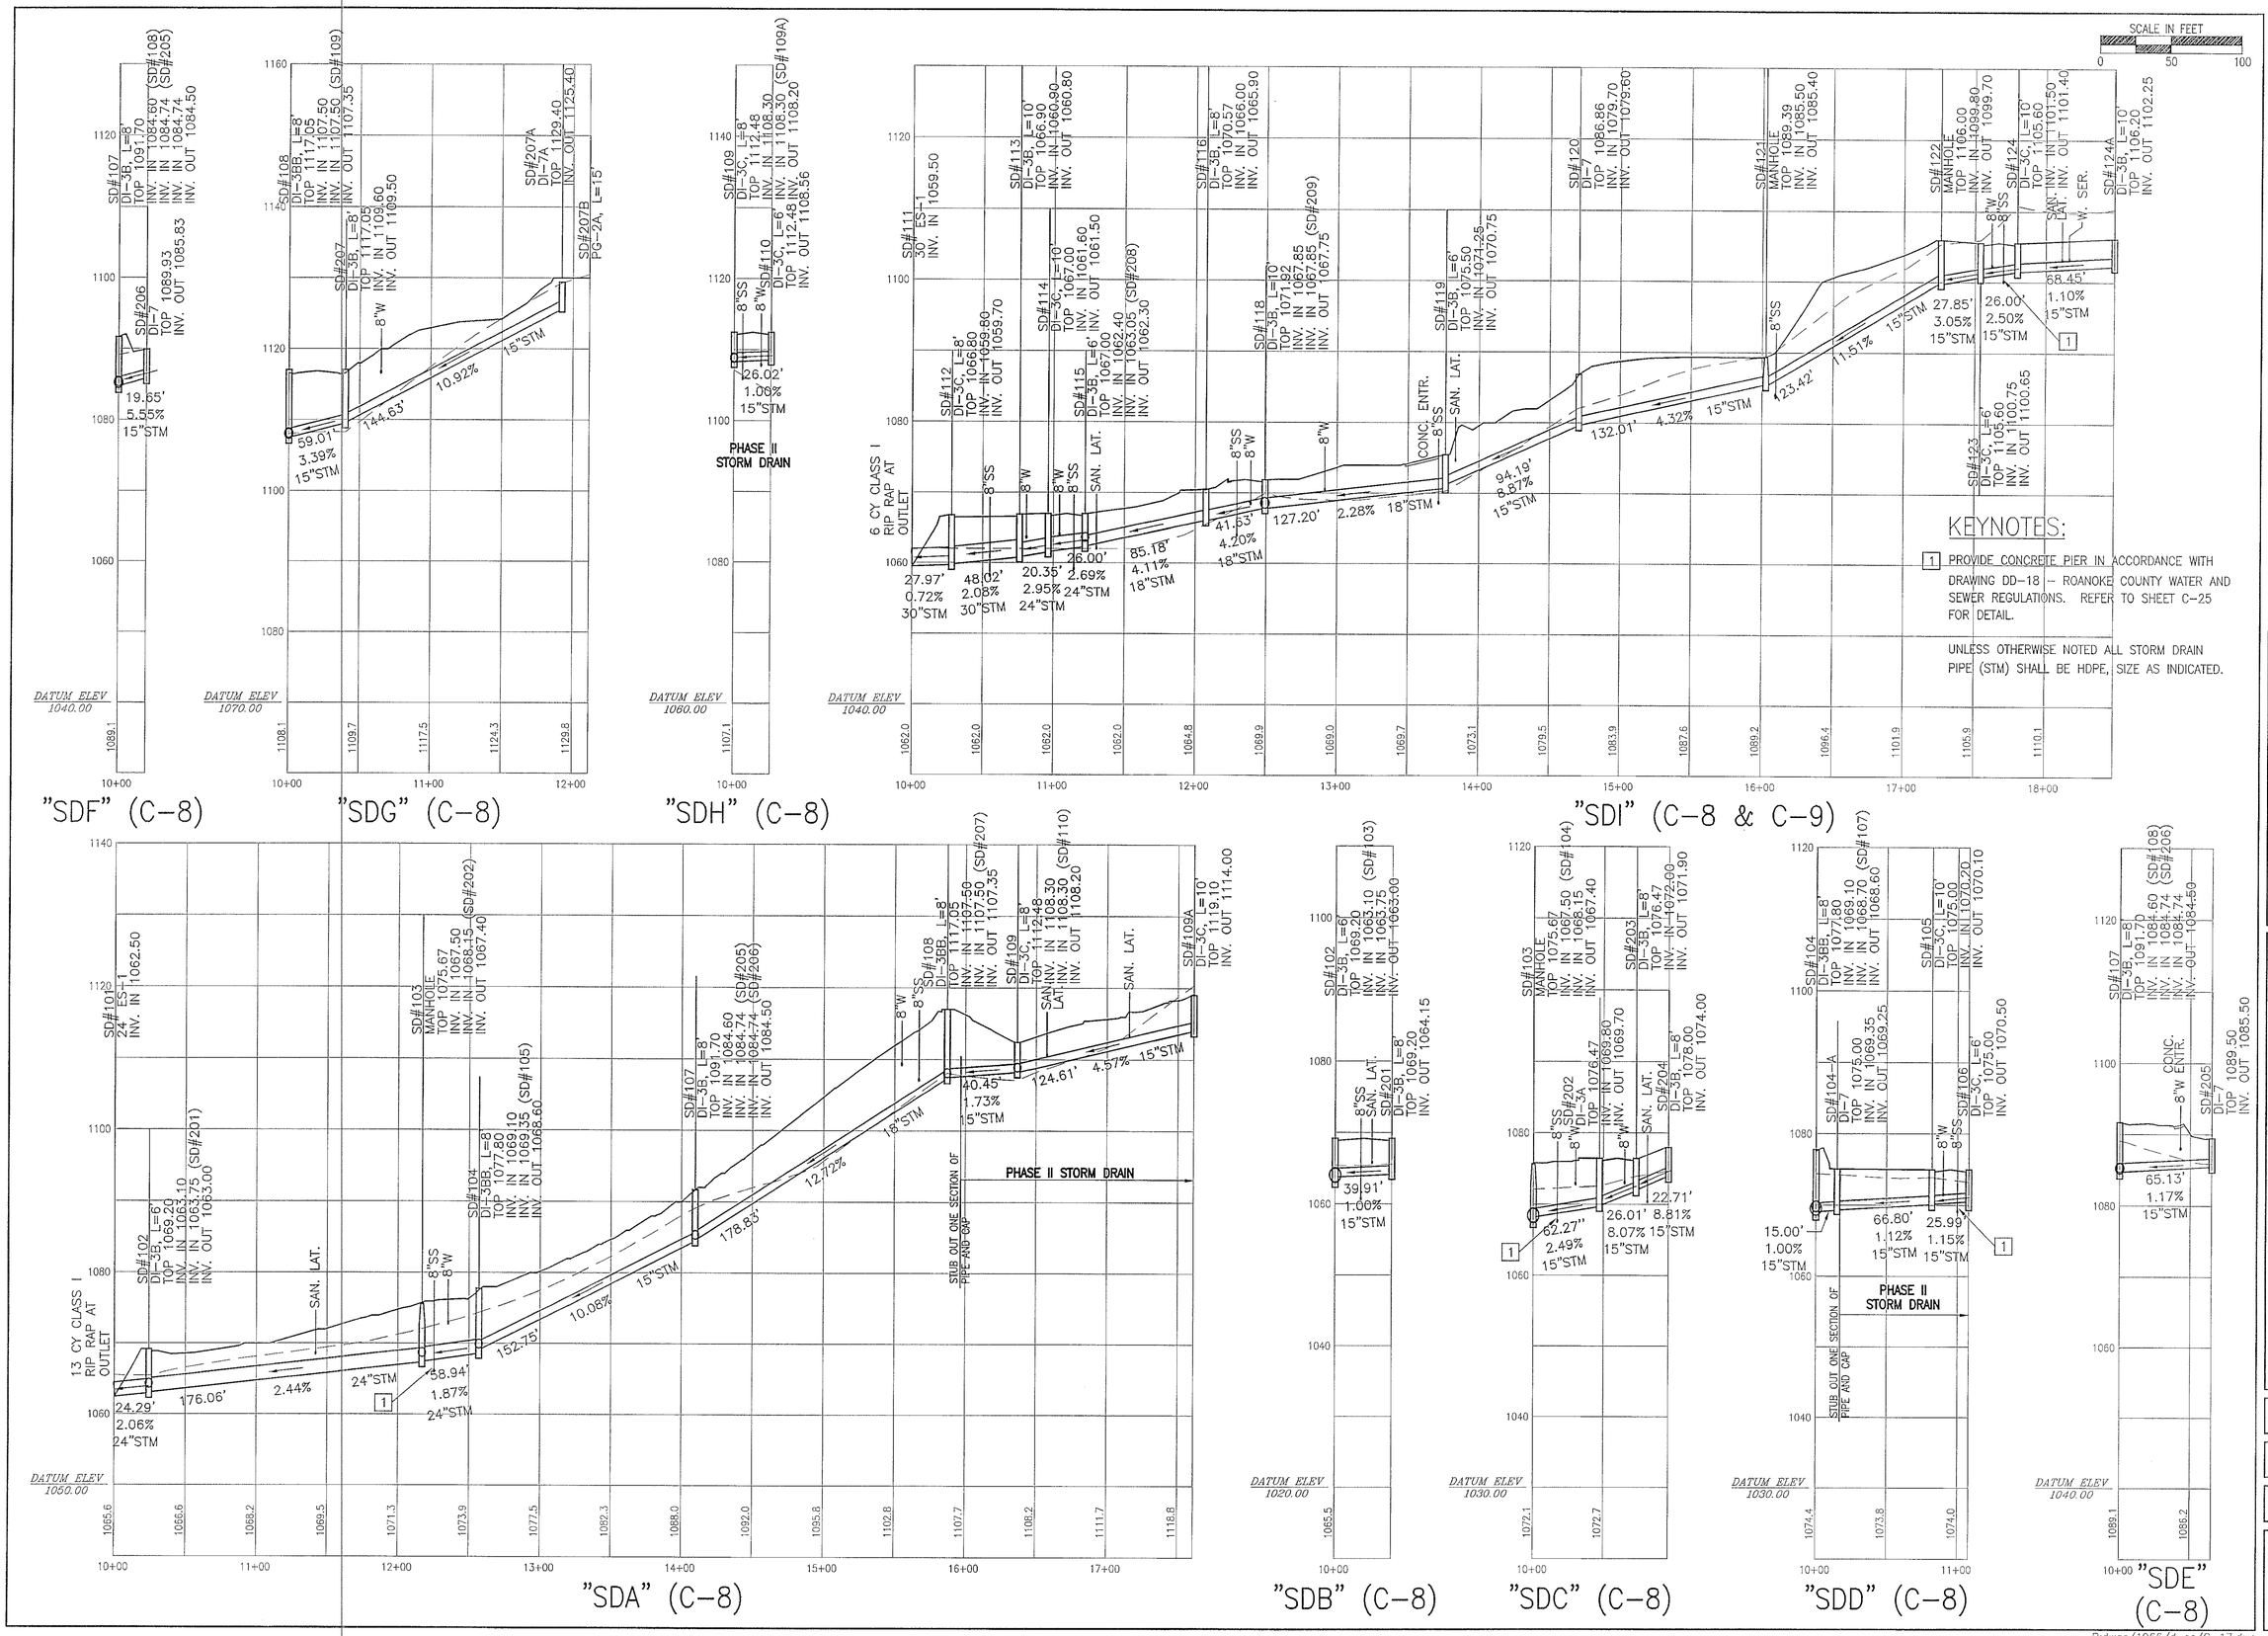

Date

Revisions

Issue Date: 4/19/02

Drawn By: ARB

Designed By: WTA

Checked By: WTA

Date: 4/19/02

Mattern & Craig
CONSULTING ENGINEERS • SURVEYORS
701 FIRST STREET, S.W.
ROANOKE, VIRGINIA 24016
(540) 345-9342
FAX (540) 345-7891

THE VILLAGE AT TINKER CREEK - PHASE I

PROFILE- STORM DRAIN 'A' THRU 'I'

CITY OF ROANOKE, VIRGINIA

Vertical Scale: 1"= 10'

Horizontal Scale: 1"= 50'

Commission Number: 1966

Sheet No.: C-17

R:dwgs/1966/dwgs/C-17.dwg