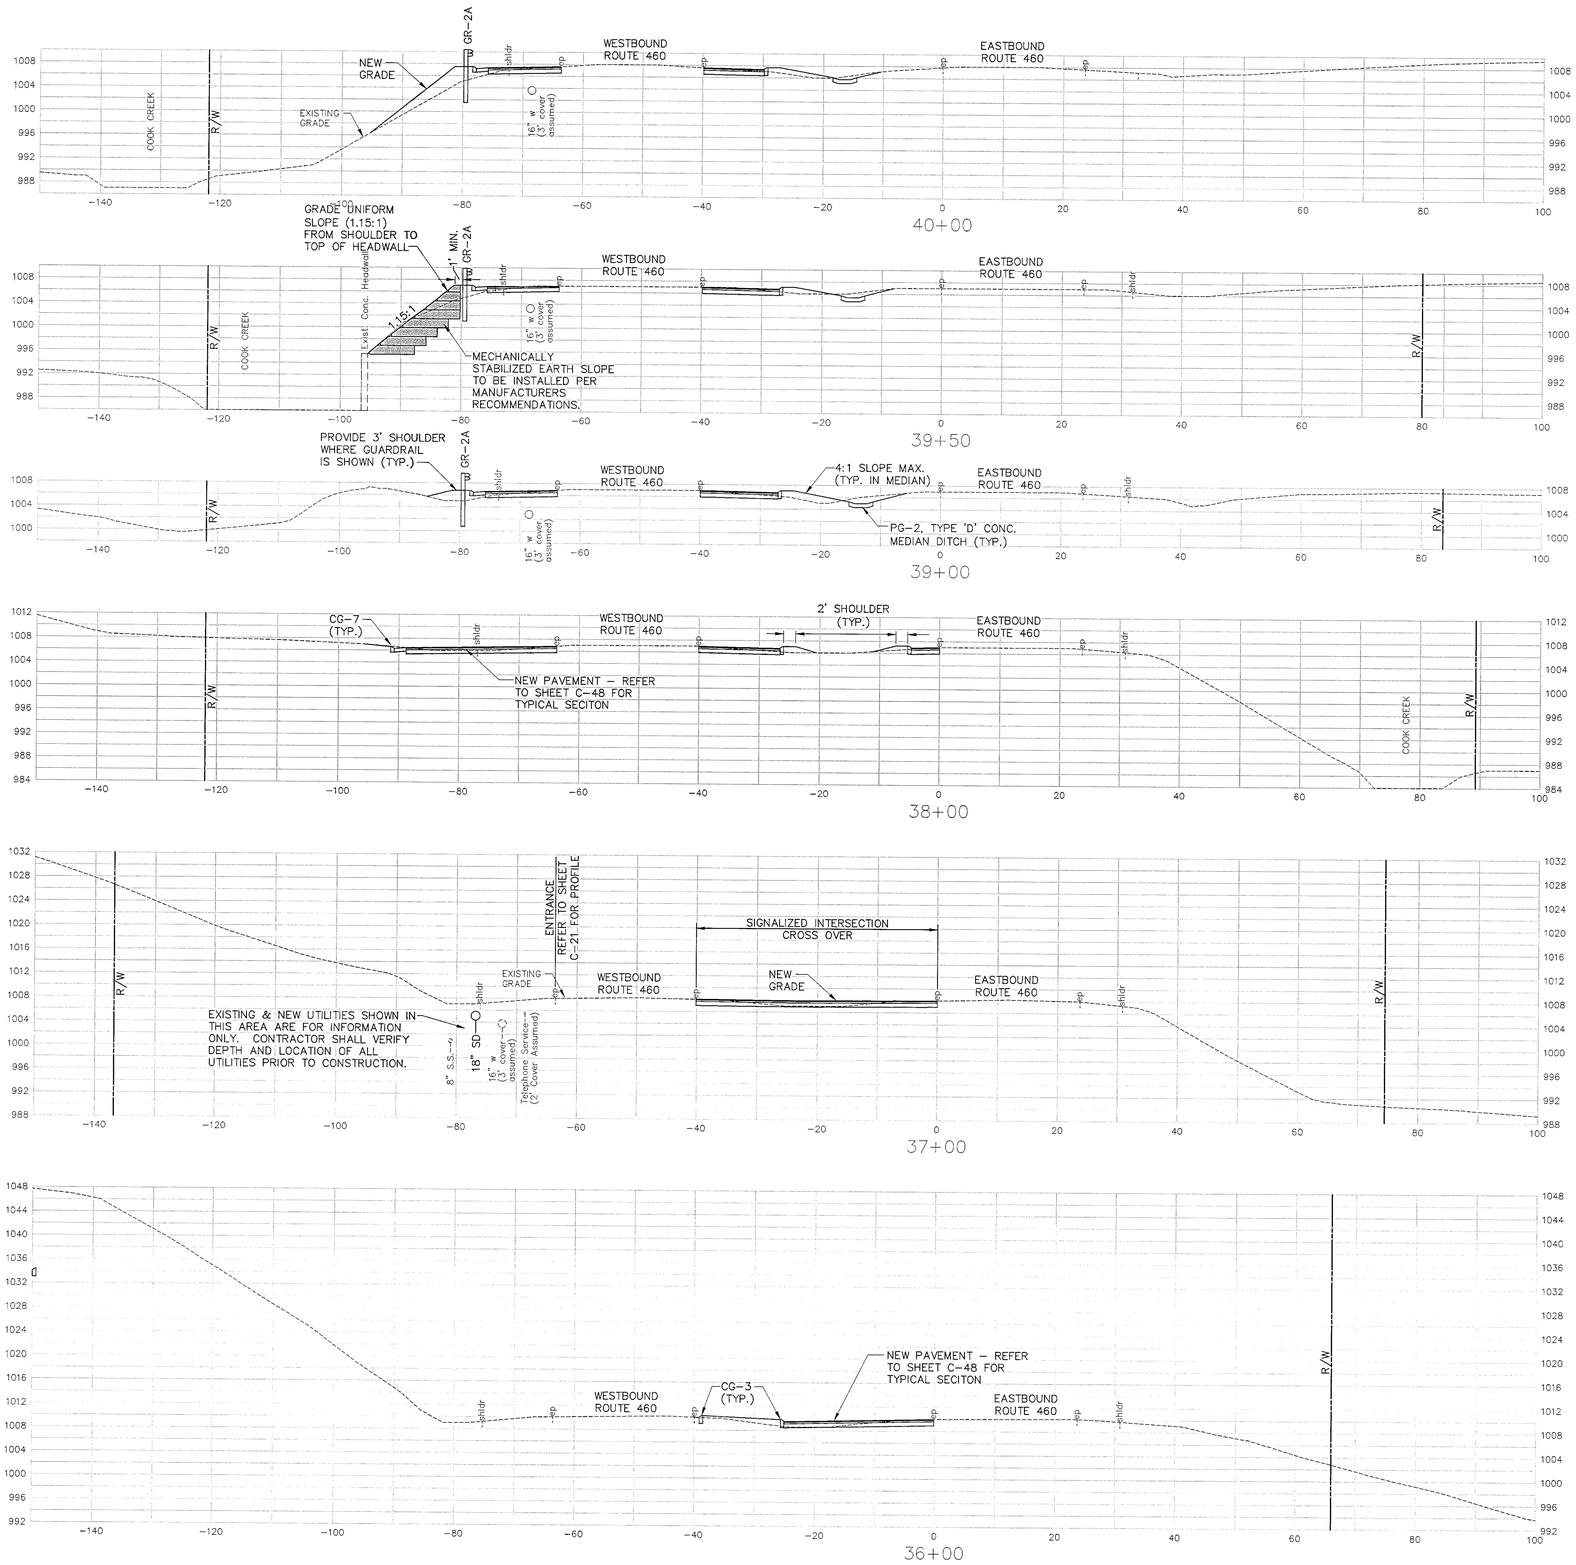

SCALE IN FEET
0 10 20

COMMONWEALTH OF VIRGINIA
WM. THOMAS AUSTIN III
No. 030907
PROFESSIONAL ENGINEER

Revisions	Date

Commission No.: 1823
Drawn By: JPR
Checked By: WTA
Date: 9/28/01
Project Coordinator: WTA

Mattern & Craig
CONSULTING ENGINEERS • SURVEYORS
701 FIRST STREET
ROANOKE, VIRGINIA 24012
(540) 345-3432
FAX (540) 345-7691

WAL-MART STORE #3243-00
CROSS SECTIONS
CHALLENGER AVENUE (RTE. 460)
ROANOKE COUNTY, VIRGINIA

Vertical Scale: 1"=10'
Horizontal Scale: 1"=10'
Issue Date: 9/28/01
Sheet No.: C-39

R:\DWGS\1823-AD\DWG\460-4.DWG