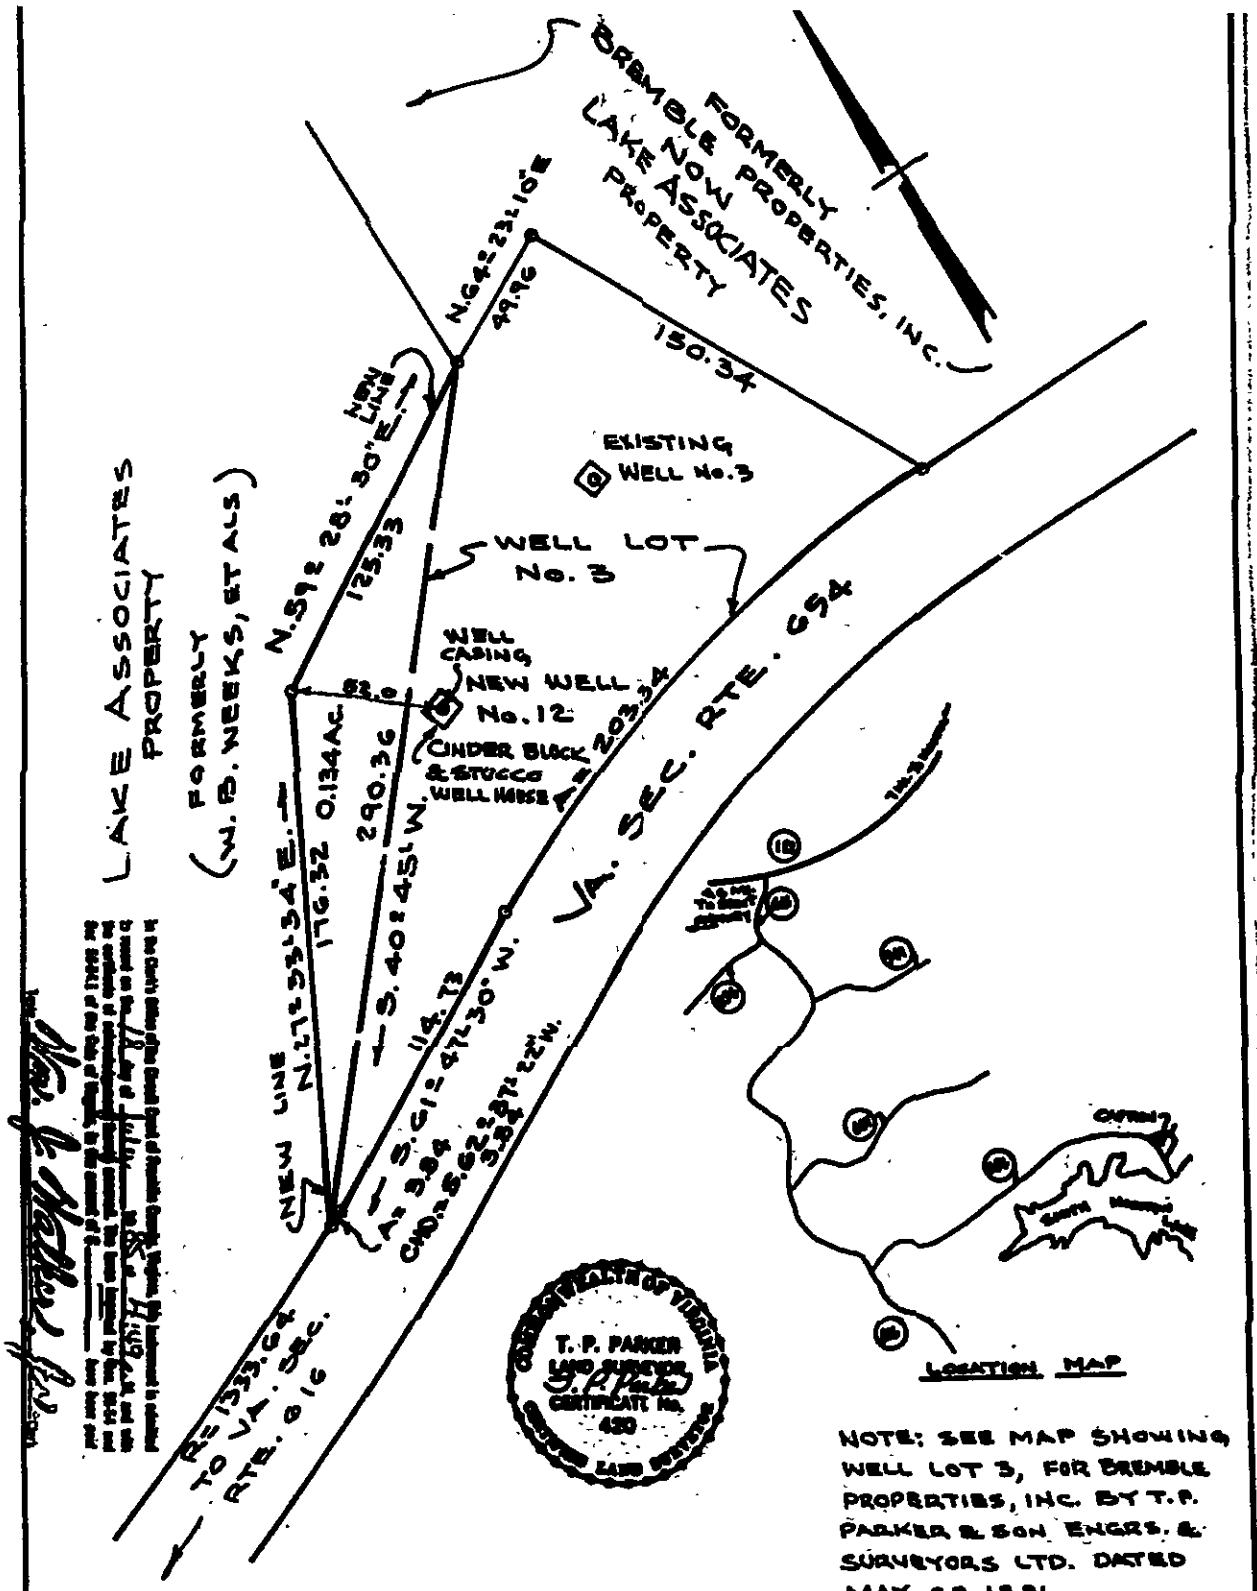

NOTE: SEE MAP SHOWING WELL LOT 3, FOR BREMBLE PROPERTIES, INC. BY T.P. PARKER & SON ENGRS. & SURVEYORS LTD. DATED MAY 29, 1981

SURVEY FOR

WATERFRONT WATERWORKS, INC.

SHOWING NEW WELL No. 12
AND OLD WELL No. 3
AND 0.134 ACRES BEING CONVEYED BY
LAKES ASSOCIATES
FRANKLIN COUNTY
VIRGINIA

T.P.P. SURVEYING FIELD BOOK No. 5	CALC. P.W.	BY: T. P. PARKER & SON ENGINEERS & SURVEYORS, LTD. SALEM, VIRGINIA
DRAWN P.W	CK'D. JPP	

SCALE: 1" = 50'
DATE: JULY 1 16 1985
W.O. 11550 D- 28872

Va. Rte. 654 = Windlass Rd. Well Lot 3 + 12 = T#0310002005