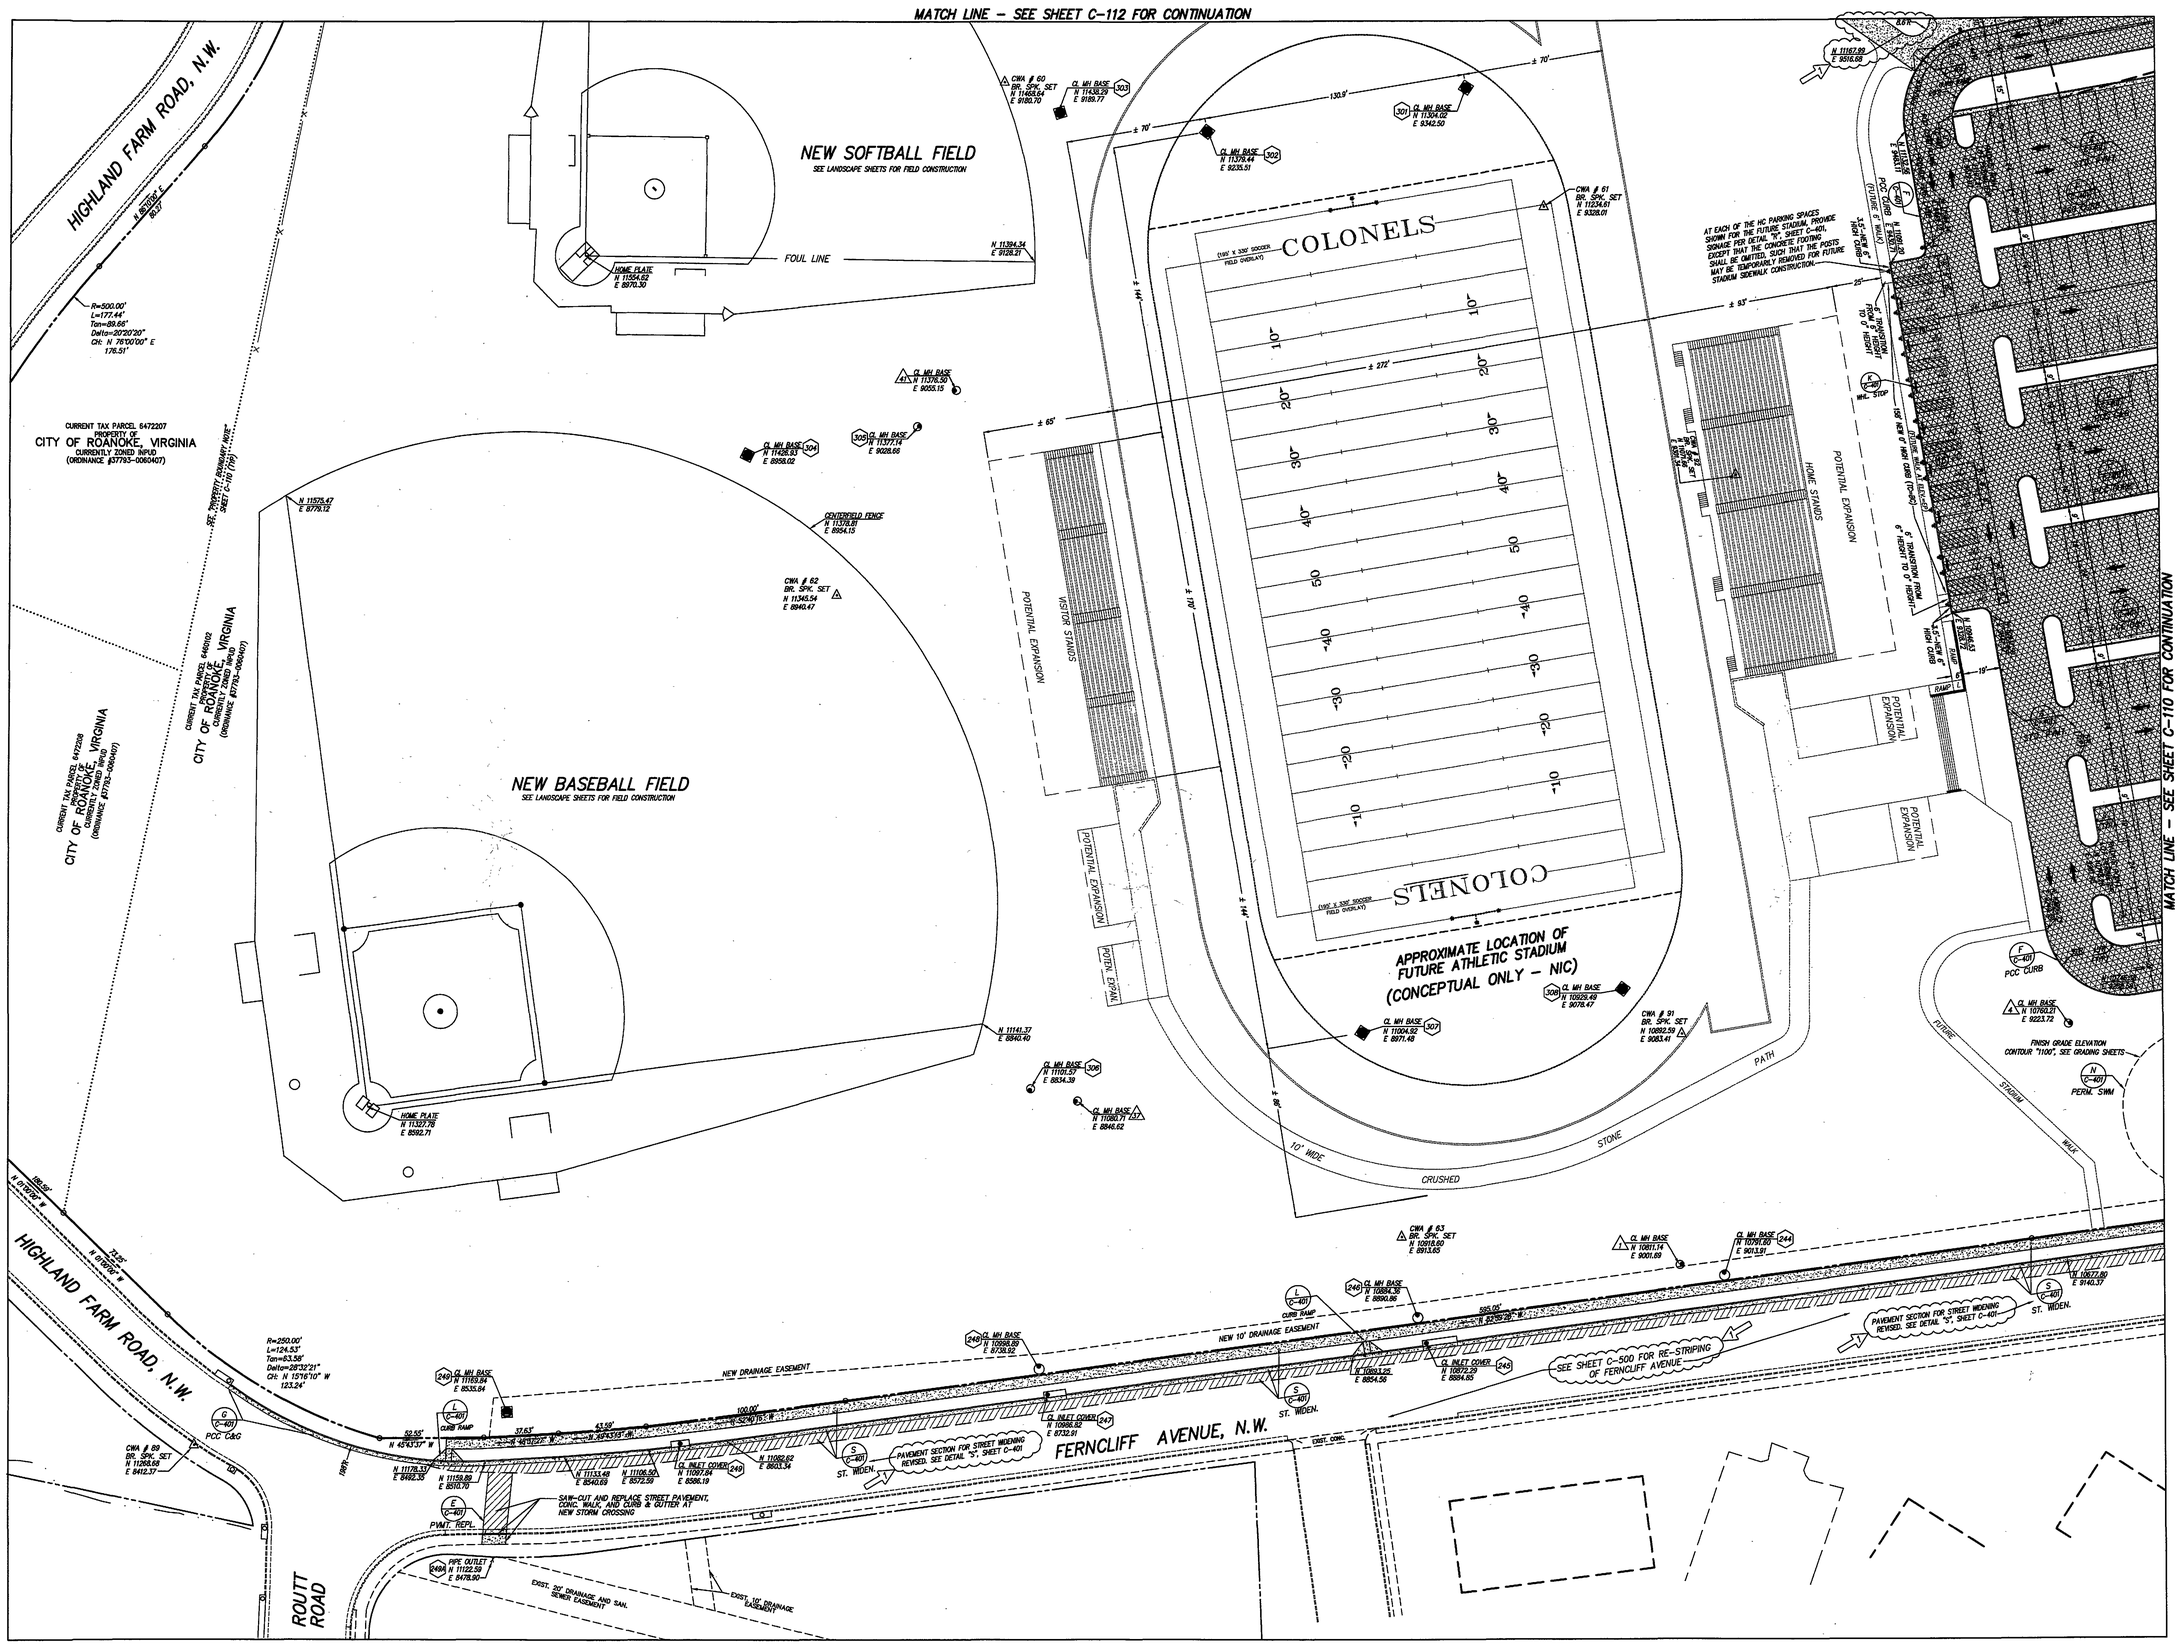

PERKINS + WILL
1382 Peachtree St. NE
Atlanta, GA 30309
t: 404.873.2300
f: 404.892.5823
www.perkinswill.com

Rife + Wood ARCHITECTS
1753 Oracle Road Roanoke, Virginia 24012
(540) 344-6815 fax: (540) 344-5912

In association with:

Caldwell White Associates
Civil Consultant
4203 Melrose Avenue
Roanoke, Virginia 24017
540-366-3400 (p) 540-366-8703 (f)

Fassaen & Associates
Food Service Consultant
8526 Sunflower Drive
Charlotte, North Carolina 28227
704-536-9234 (p) 704-535-4020 (f)

Lawrence Perry & Associates
Mechanical & Electrical Consultants
30A West Church Avenue
Roanoke, Virginia 24011
540-342-1818 (p) 540-344-3410 (f)

R.A. Meador
Landscape Consultant
P.O. Box 372
Hardy, Virginia 24101
540-890-4533 (p)

Stewart Acoustical Consultants
Acoustical Consultant
7405 L Chapel Hill Road
Raleigh, North Carolina 27607
919-858-0899 (p) 919-858-0878 (f)

Uzun & Case Engineers
Structural Consultant
1180 West Peachtree Street – Suite 120
Atlanta, Georgia 30309
678-553-5200 (p) 678-553-5270 (f)

CWA
ENGINEERS / SURVEYORS / PLANNERS
CWA W.O.: 06-0089 NB: Rhs. City Schools

WILLIAM FLEMING HIGH SCHOOL

School Site Project No. 124-40A
Literary Loan No. 11255

KEY PLAN

NUMBER	ISSUE	DATE
2	PER CITY and ADDEN. 2	08/13/07

Revisions

Copyright © 2007 PERKINS + WILL

COMMONWEALTH OF VIRGINIA
CORBIN L. WHITE
Lic. No. 03843
08-13-07
PROFESSIONAL ENGINEER

Sheet Information

Date	May 15, 2007
Job Number	800372.000
Scale	1" = 30'
Drawn	C.L. White
Checked	
Approved	

Title

DIMENSIONAL LAYOUT PLAN

Sheet

C-113

ISSUED FOR CONSTRUCTION