PLAN		BY	DATE
NOTE BOOK	SURVEYED.		
	PLOTTED.		
	ALIGNMENT CHECKED.		
NO.	RT. OF WAY CHECKED.		

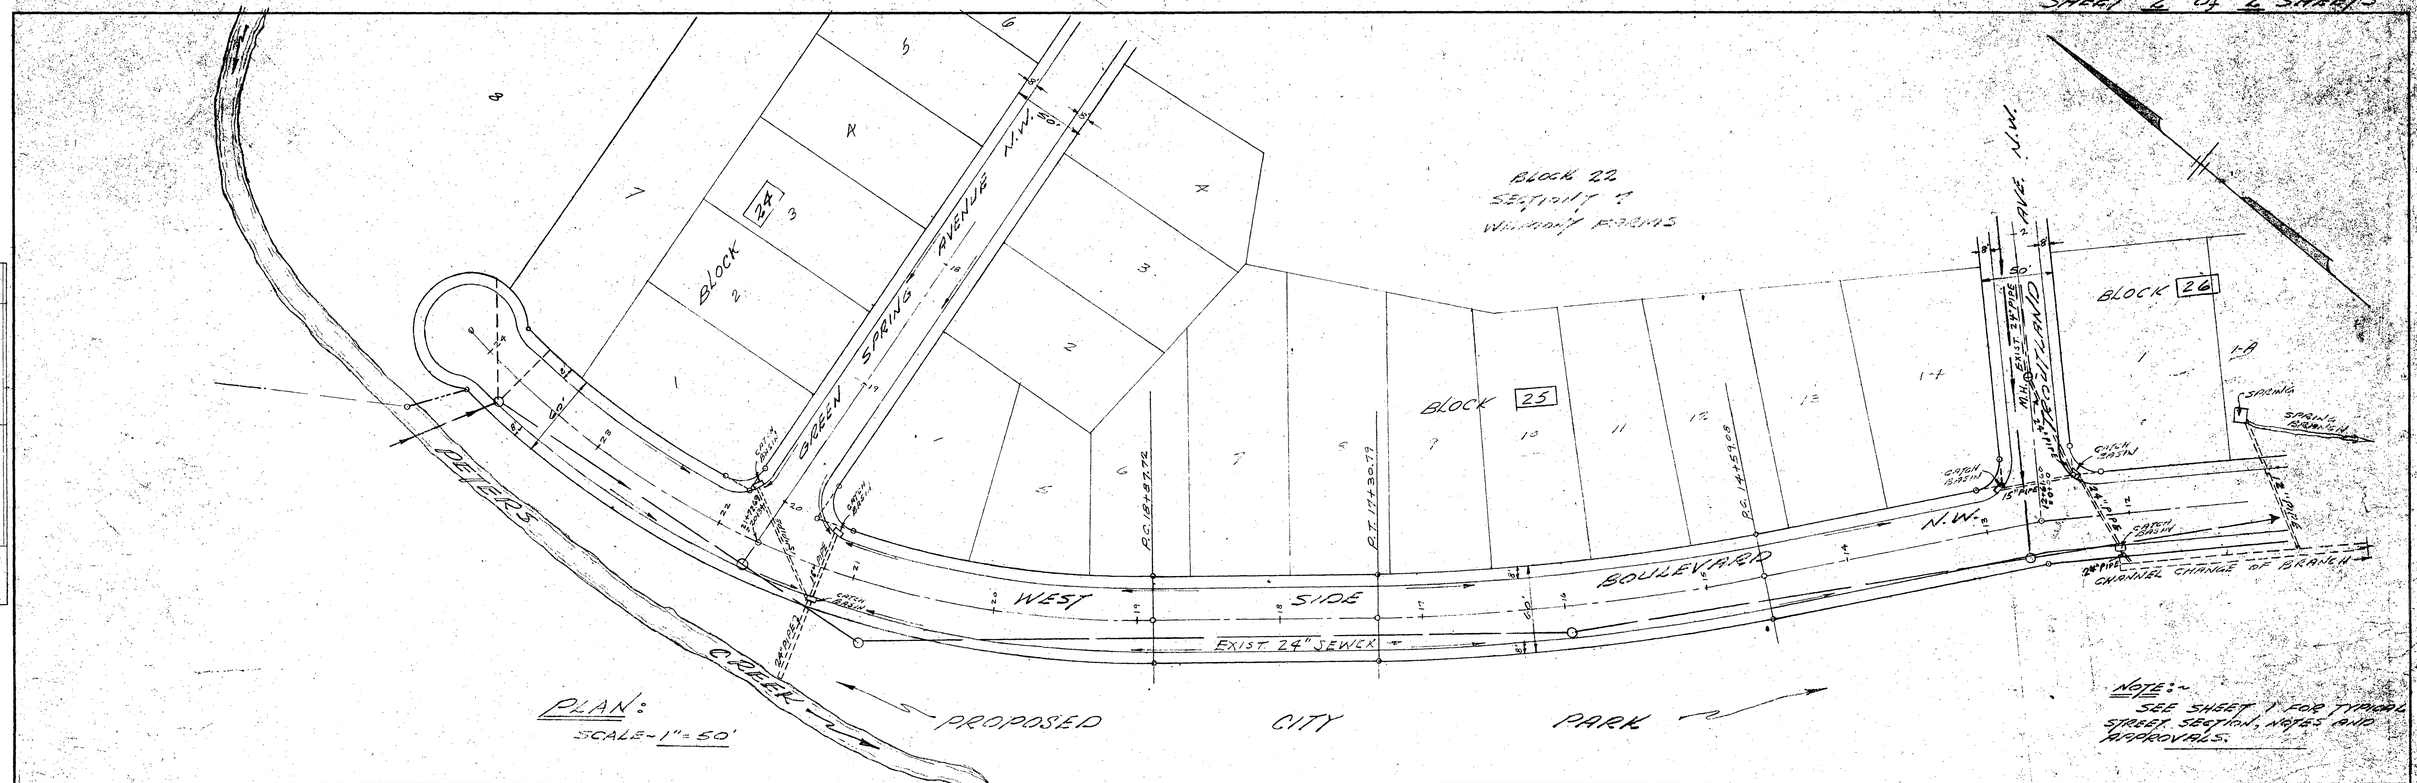

PROFILE		BY	DATE
NOTE BOOK	SURVEYED.		
	PLOTTED.		
	GRADES CHECKED.		
NO. /	B.M. NOTED.		
	STRUCTURE NOTATIONS CHKD.		

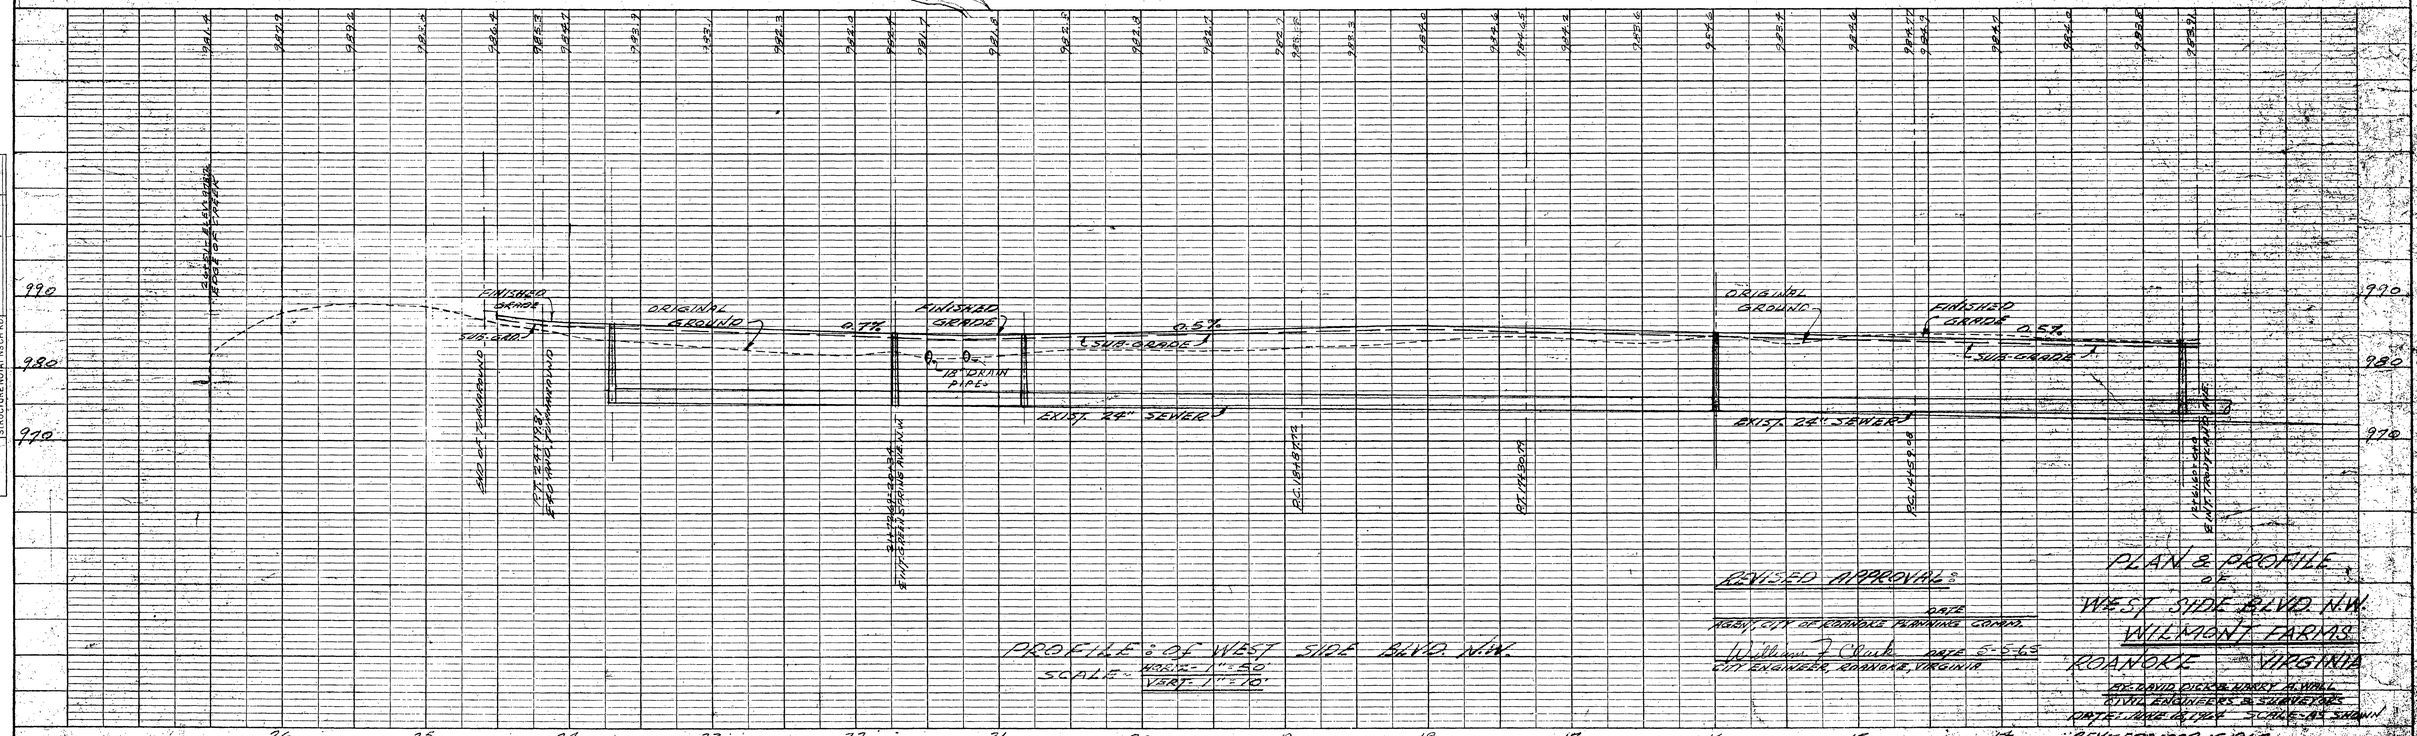

PLATE 1 - PLAN - PROFILE O. P. R. & R. E. STANDARD
KEUFFEL & ESSER CO., NEW YORK.
K & E CO. NO. 345-1 MADE IN U.S.A.

5660 5660