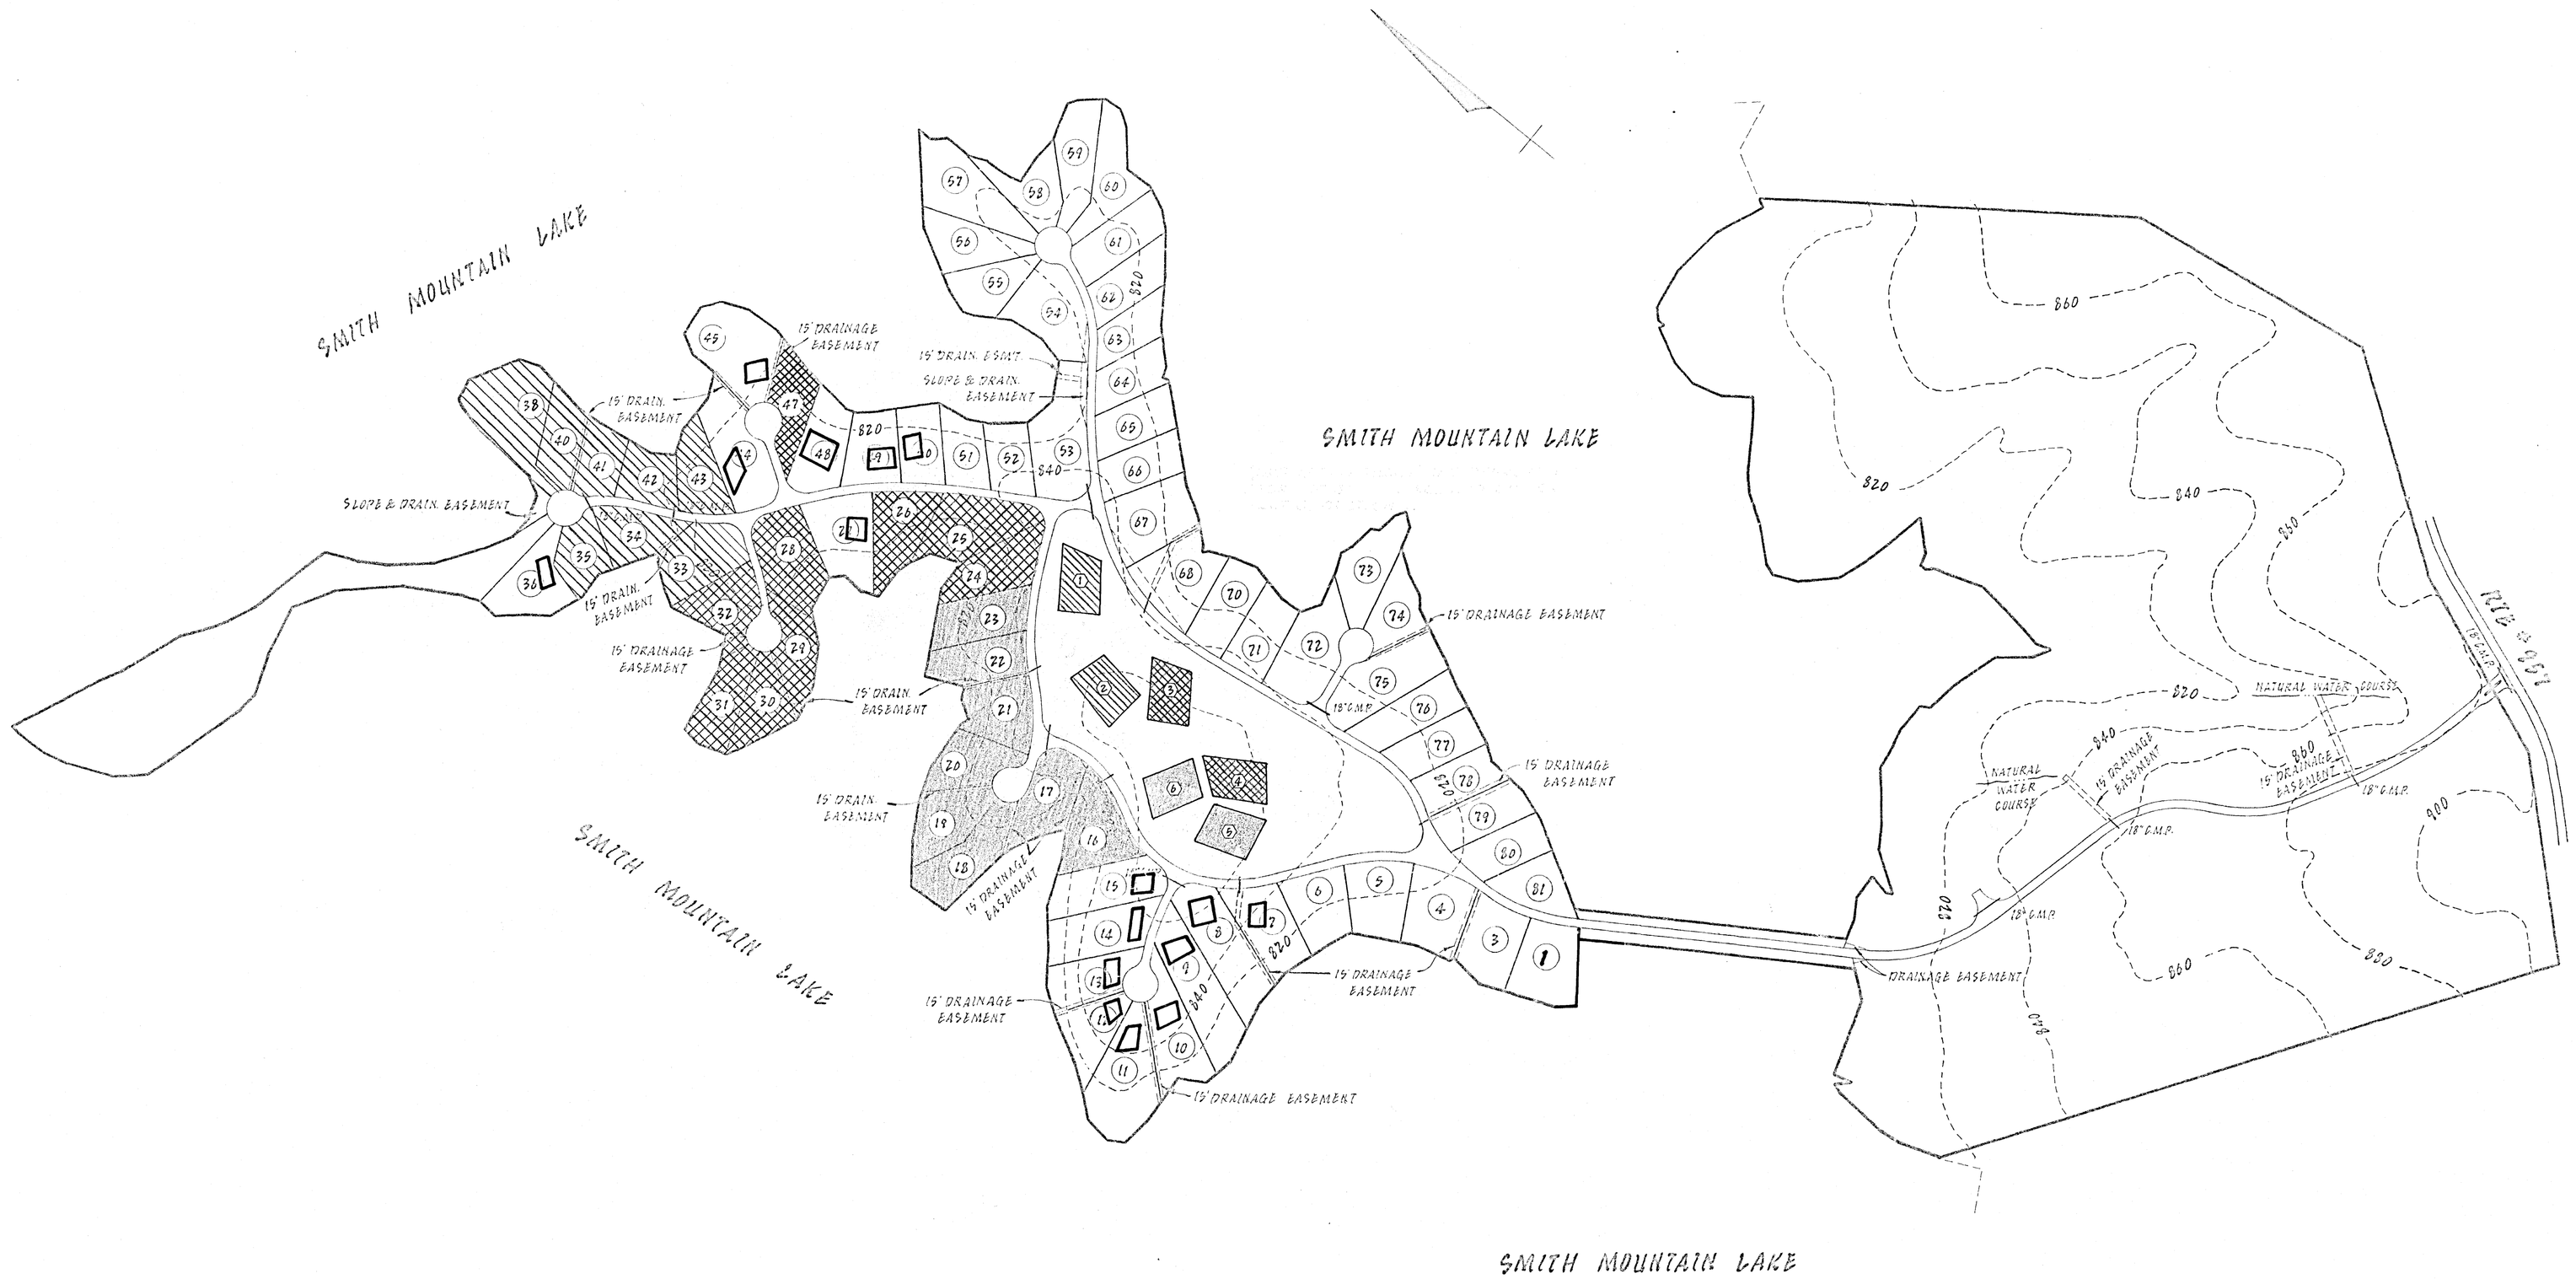

LOTS COVERED BY THIS SYSTEM

SECTION 1 - LOTS 17-26, 28-35
SECTION 2 - LOTS 16, 38, 40-43, 47
LOTS IN SECTIONS 1 & 2 WITH ON SITE DRAINFIELDS - "▭"

ALL OTHER LOTS ARE TO BE SERVED AT SOME POINT IN THE FUTURE AND ARE NOT ASKED TO BE REVIEWED AT THIS TIME.

THE FOLLOWING LOT NUMBERS HAVE NOT BEEN USED: 2, 37, 39, 46, 69.

Berkley Howell & Assoc. ENGINEERS • SURVEYORS • PLANNERS		
SCALE: 1" = 200' DATE: 9-11-89	SECTION 2	DRAWN BY: REVISED:
CONTENTMENT ISLAND		
MASTER LAYOUT		DRAWING NUMBER 2 of 9

24 X 36 PRINTED ON NO. 1020M DIERKHINT

88154-S