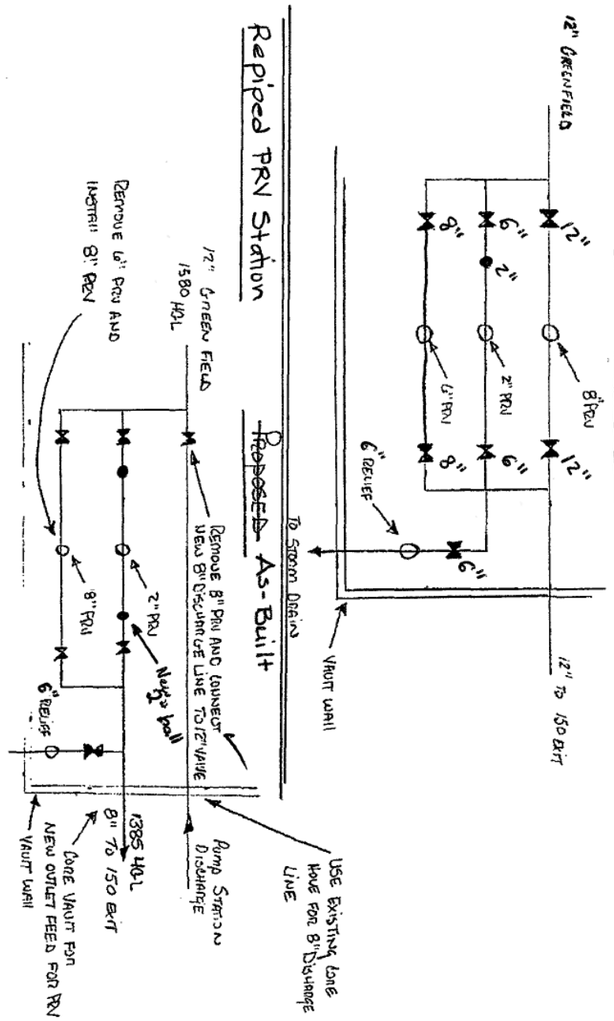

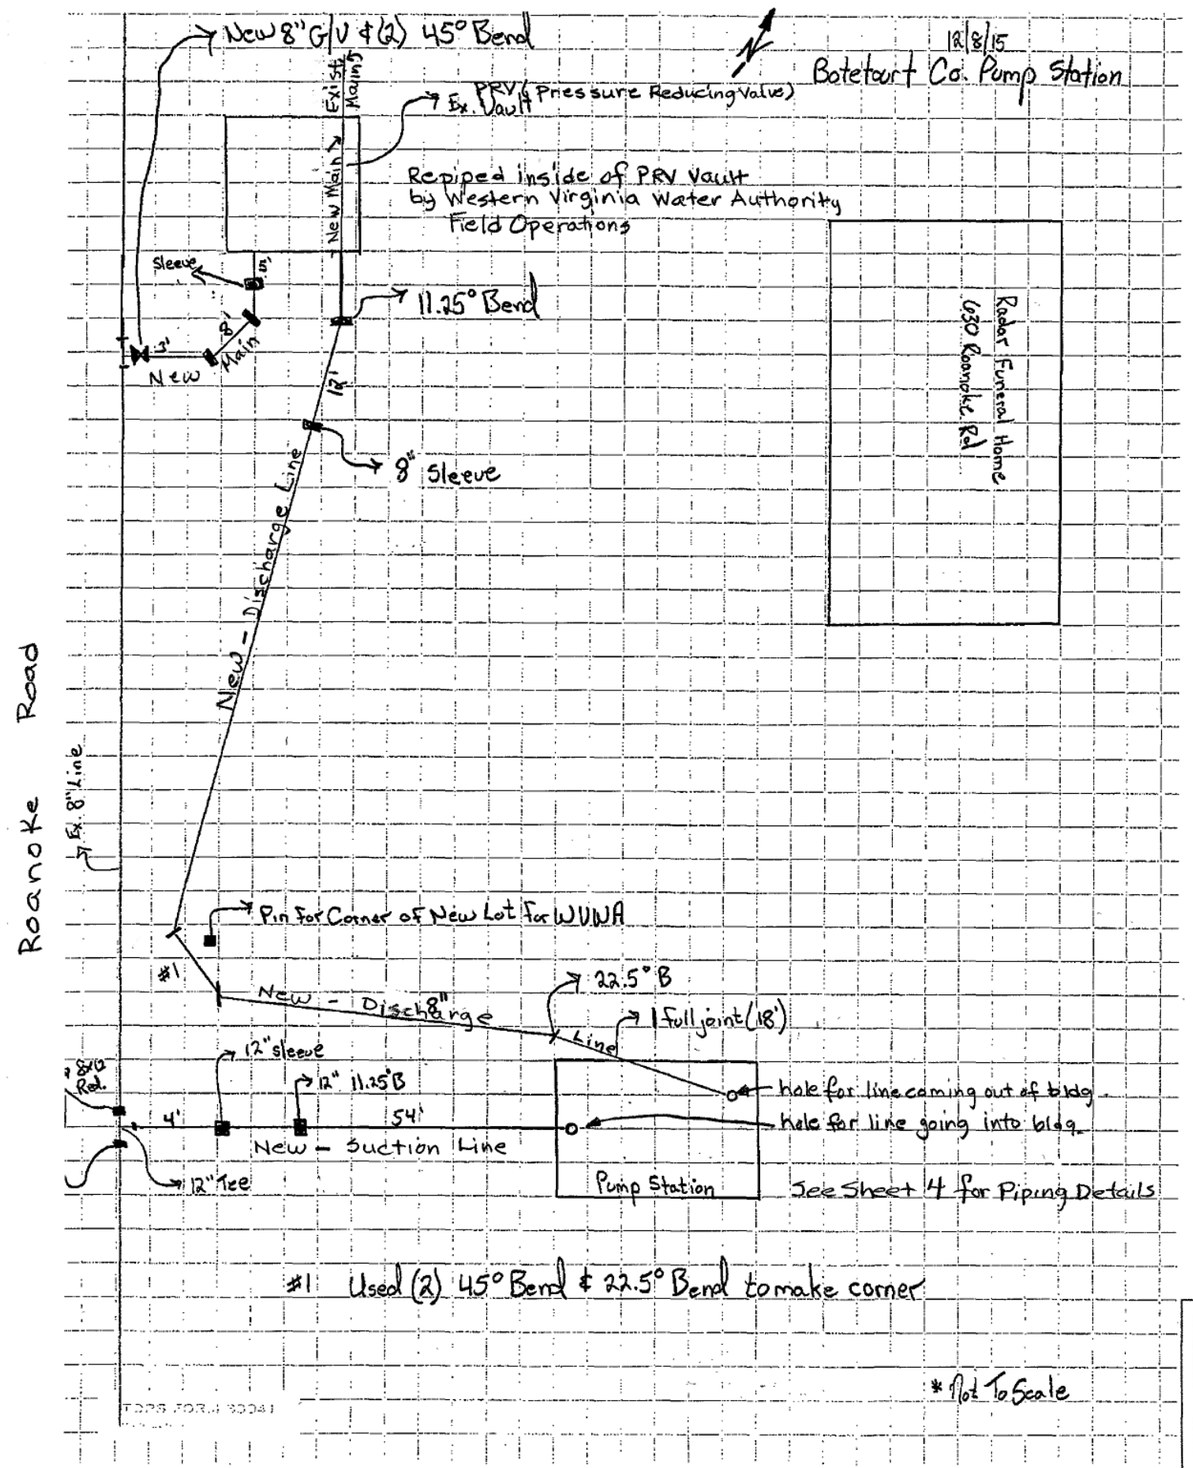

BOTETOURT COMMONS
WATER PUMP STATION &
PRV VAULT AS-BUILT
12/08/2015
Page 3A of 8