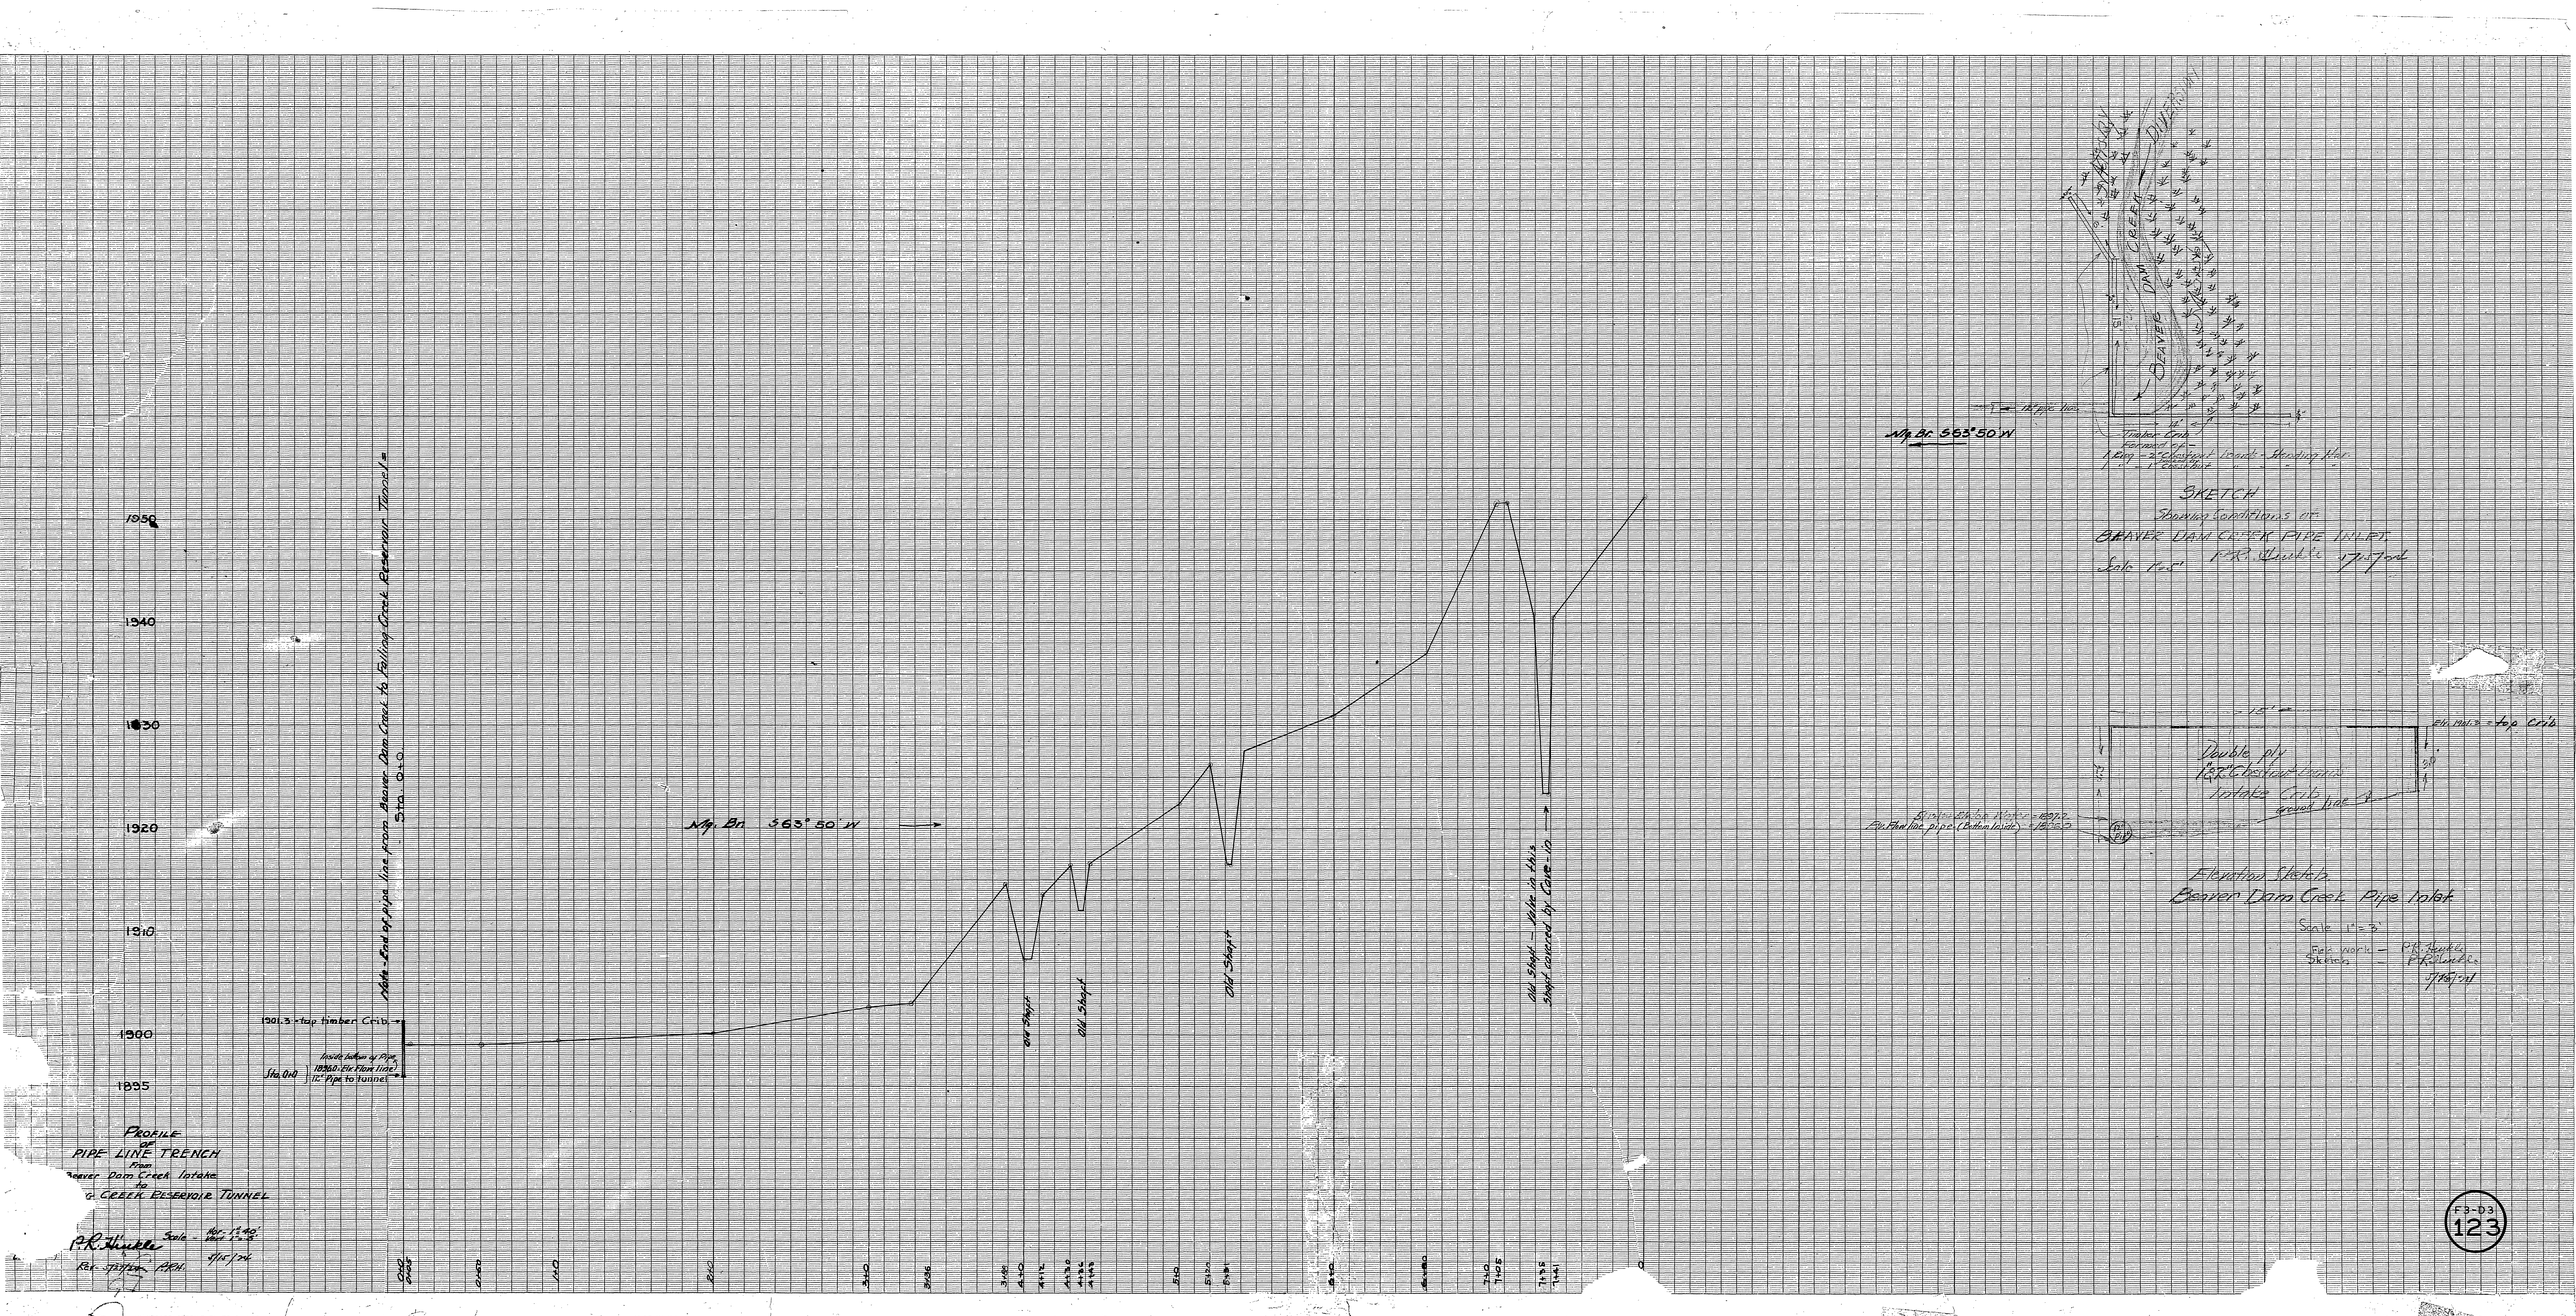

Profile of Pipe Line Trench from Beaver Dam Creek Intake to Falling Creek Reservoir Tunnel

P.R. Hinkle Scale Hor. 1" = 100' Vert. 1" = 10'

R.K. Stephen 7/17/04

Sketch showing conditions of Beaver Dam Creek Pipe Inlet

Scale 1" = 5'

P.R. Hinkle 7/17/04

Elevation Sketch Beaver Dam Creek Pipe Inlet

Scale 1" = 5'

Field work — P.R. Hinkle
Sketch — R.K. Stephen

7/17/04

F3-D3
123

STANDARD PROFILE PLATE 8. 4 X 30.
KEUFFEL & ESSER Co. NEW YORK
MADE IN U.S.A.
STANDARD PROFILE PLATE 8. 4 X 30.
KEUFFEL & ESSER Co. NEW YORK.
STANDARD PROFILE PLATE 8. 4 X 30.
KEUFFEL & ESSER Co. NEW YORK.