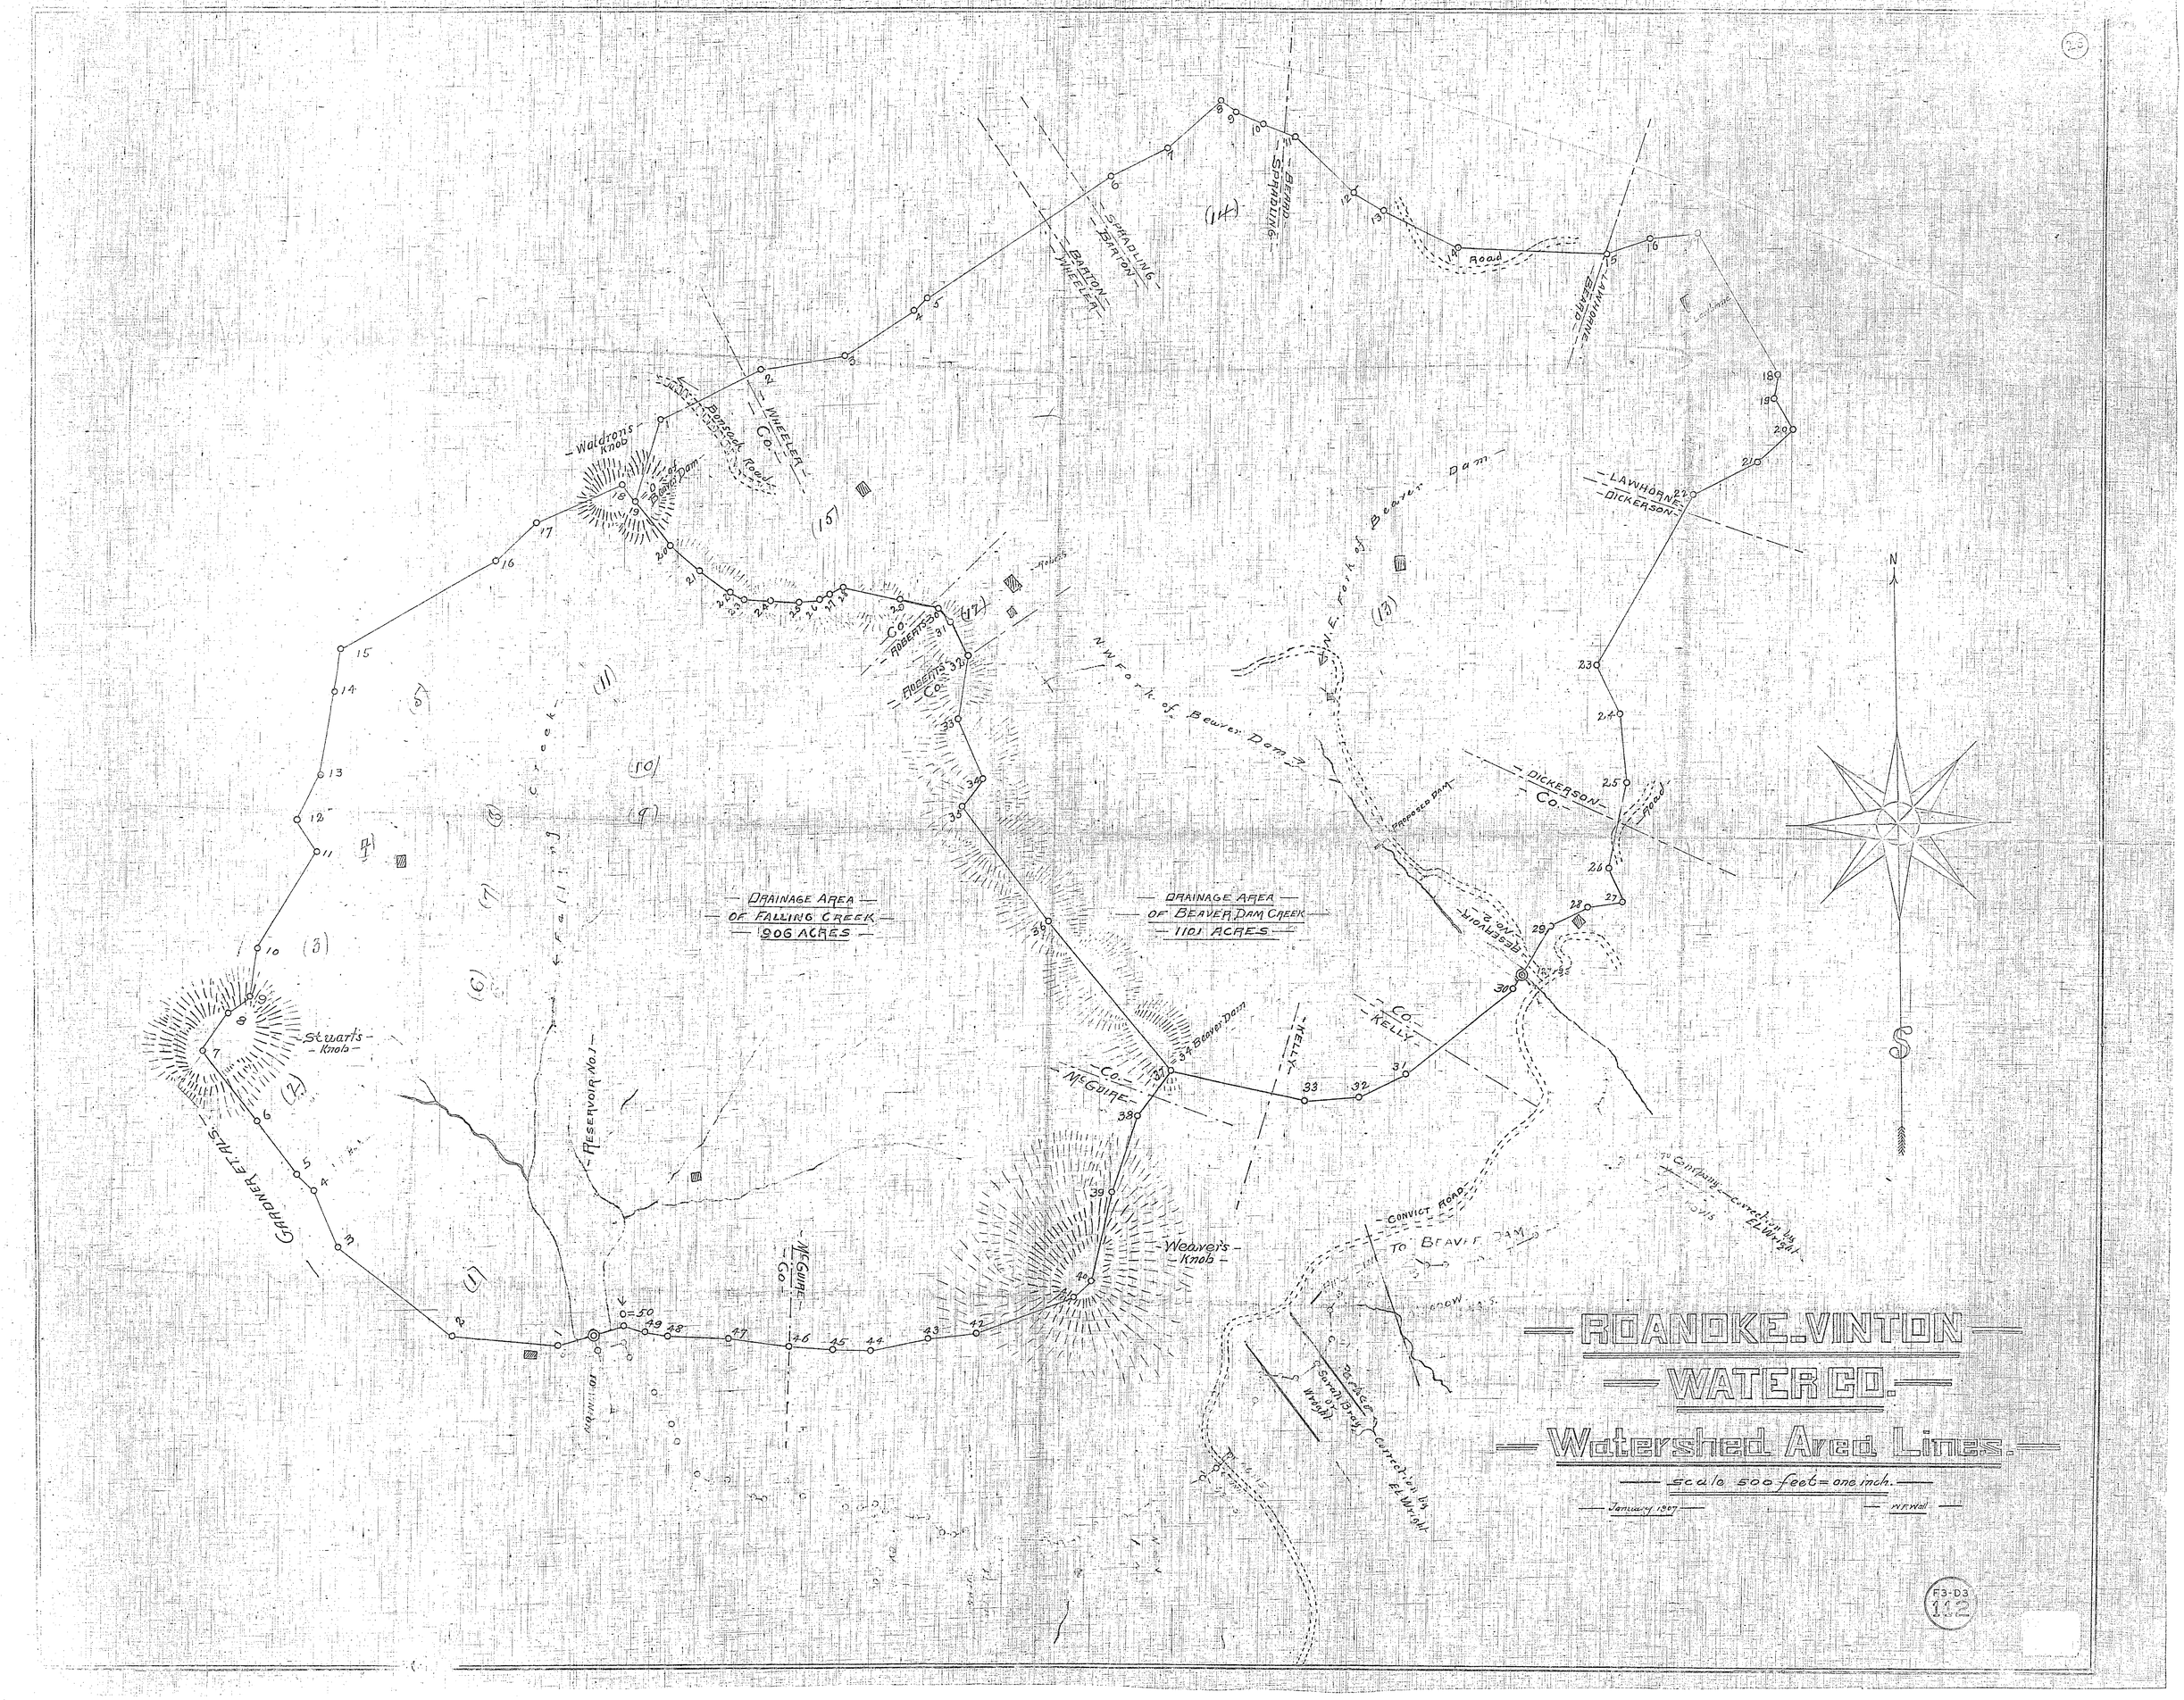
ROANOKE-VINTON
WATER CO.
Watershed Area Lines
scale 500 feet = one inch
January 1907
N.T.Hall
DRAINAGE AREA OF FALLING CREEK 906 ACRES
DRAINAGE AREA OF BEAVER DAM CREEK 1101 ACRES
Waldrons Knob
Stuart's Knob
Weaver's Knob
Garden Falls
Falling Creek
Reservoir No. 1
N.W. Fork of Beaver Dam
N.E. Fork of Beaver Dam
Proposed Dam
Beaver Dam
Spring
Road
Lawhorne
Dickerson
Roberts
Wheeler
Barton
Shadling
Kelly
McGuire
Convict Road
To Beaver Dam
Surveyed by Wright
Corrected by E. L. Wright
Surveyed by E. L. Wright
Corrected by E. L. Wright
Co.
(1)
(2)
(3)
(4)
(5)
(6)
(7)
(9)
(10)
(11)
(13)
(14)
(15)
(17)

F3-D3
112