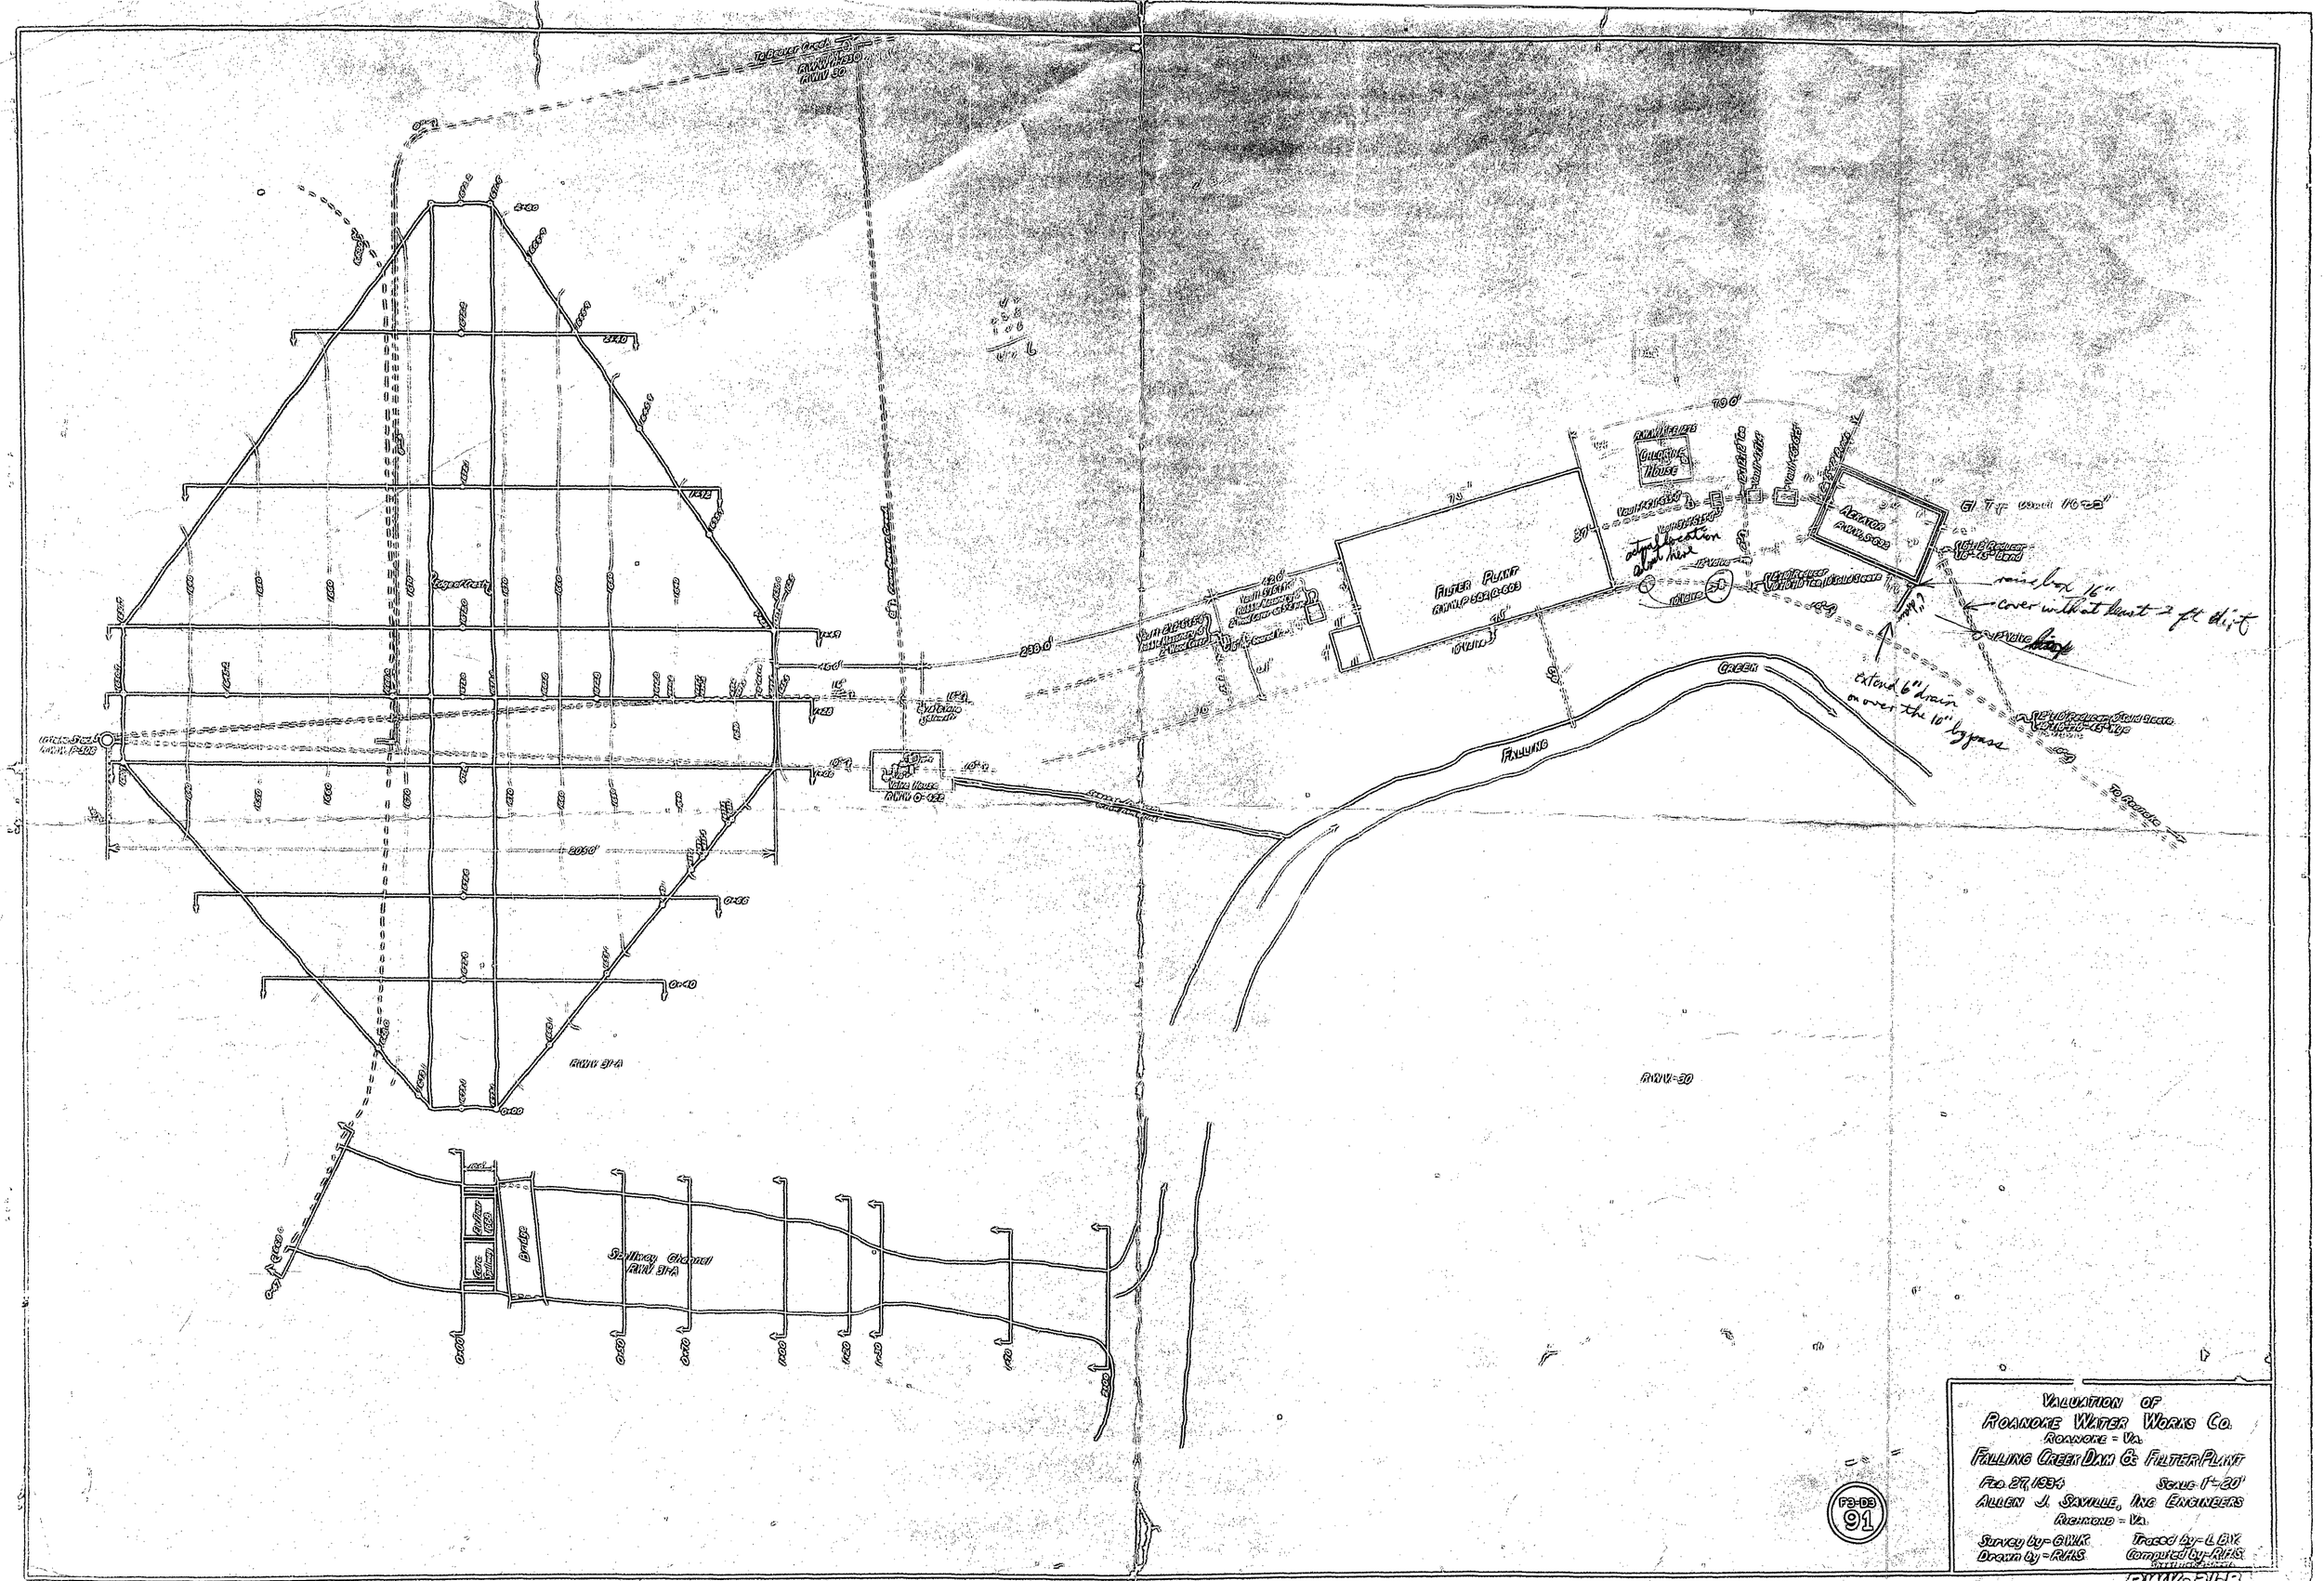
To Roanoke
RWW 30
RWW 31-A
Valve House
RWW 0-122
Filter Plant
RWW 0-608
Chlorine House
Aerator
RWW 0-622
Falling Creek
RWW-30
Spillway Channel
RWW 31-A
Bridge
Valve Chamber
Valve Chamber
Valve Chamber