P.B. 16, Pg. 62

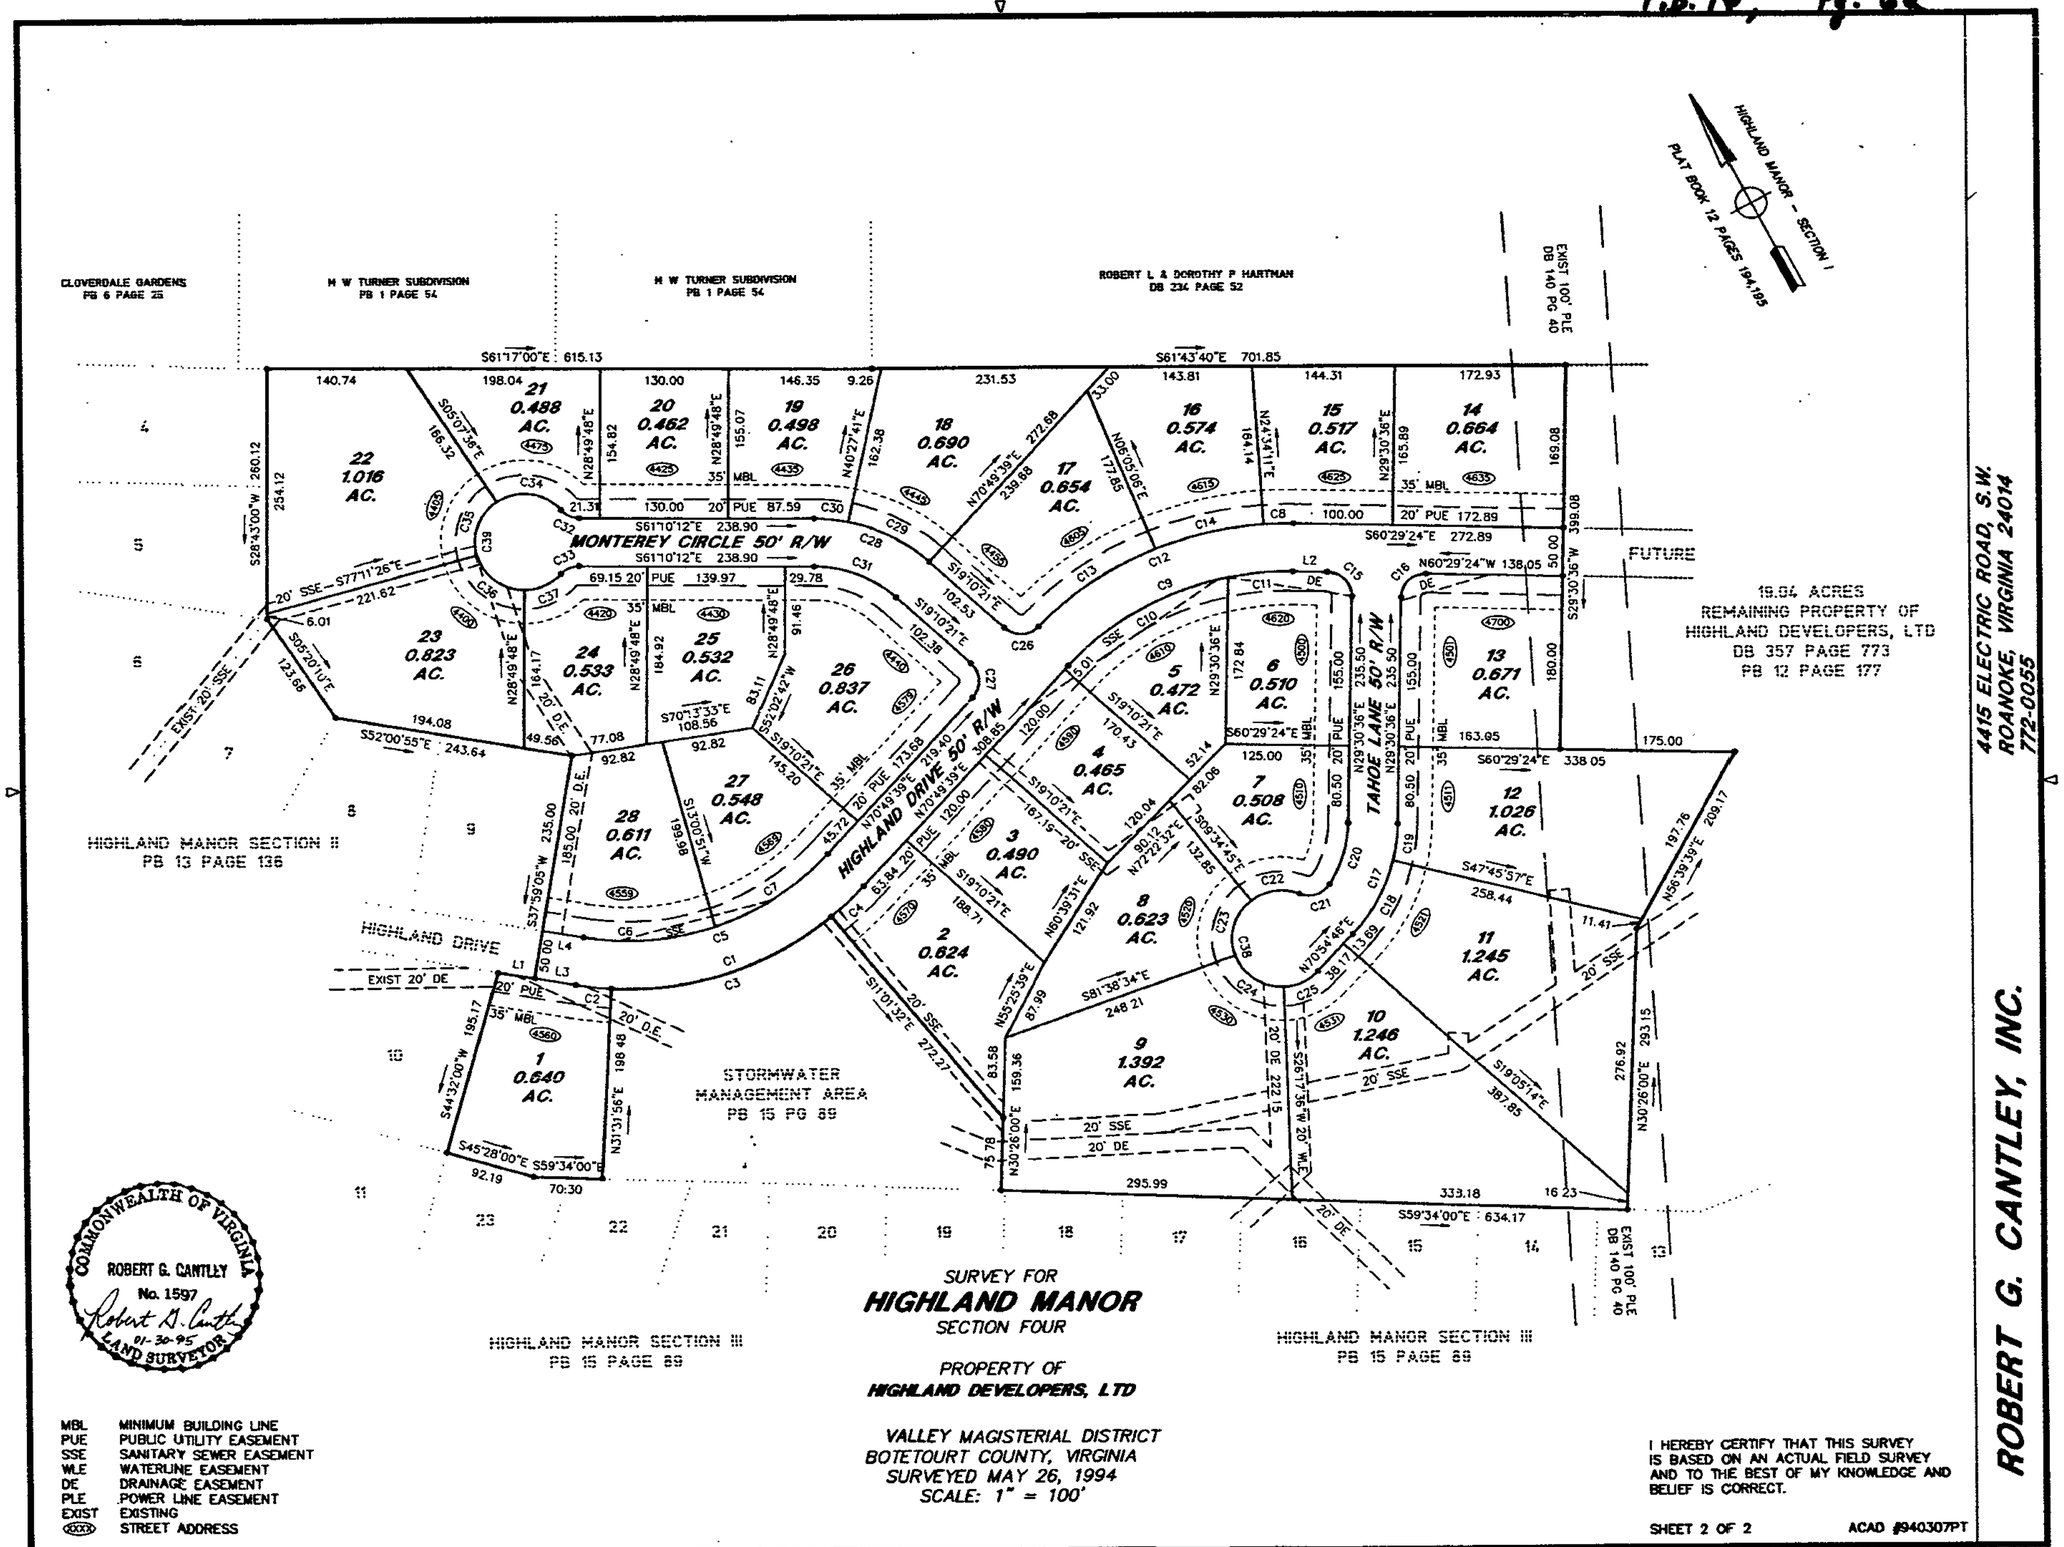

SURVEY FOR

HIGHLAND MANOR

SECTION FOUR

PROPERTY OF

HIGHLAND DEVELOPERS, LTD

VALLEY MAGISTERIAL DISTRICT
BOTETOURT COUNTY, VIRGINIA
SURVEYED MAY 26, 1994
SCALE: 1" = 100'

MBL	MINIMUM BUILDING LINE
PUE	PUBLIC UTILITY EASEMENT
SSE	SANITARY SEWER EASEMENT
WLE	WATERLINE EASEMENT
DE	DRAINAGE EASEMENT
PLE	POWER LINE EASEMENT
EXIST	EXISTING
(XXXX)	STREET ADDRESS

I HEREBY CERTIFY THAT THIS SURVEY IS BASED ON AN ACTUAL FIELD SURVEY AND TO THE BEST OF MY KNOWLEDGE AND BELIEF IS CORRECT.

SHEET 2 OF 2

ACAD #940307PT

ROBERT G. CANTLEY, INC.

4415 ELECTRIC ROAD, S.W.
ROANOKE, VIRGINIA 24014
772-0055