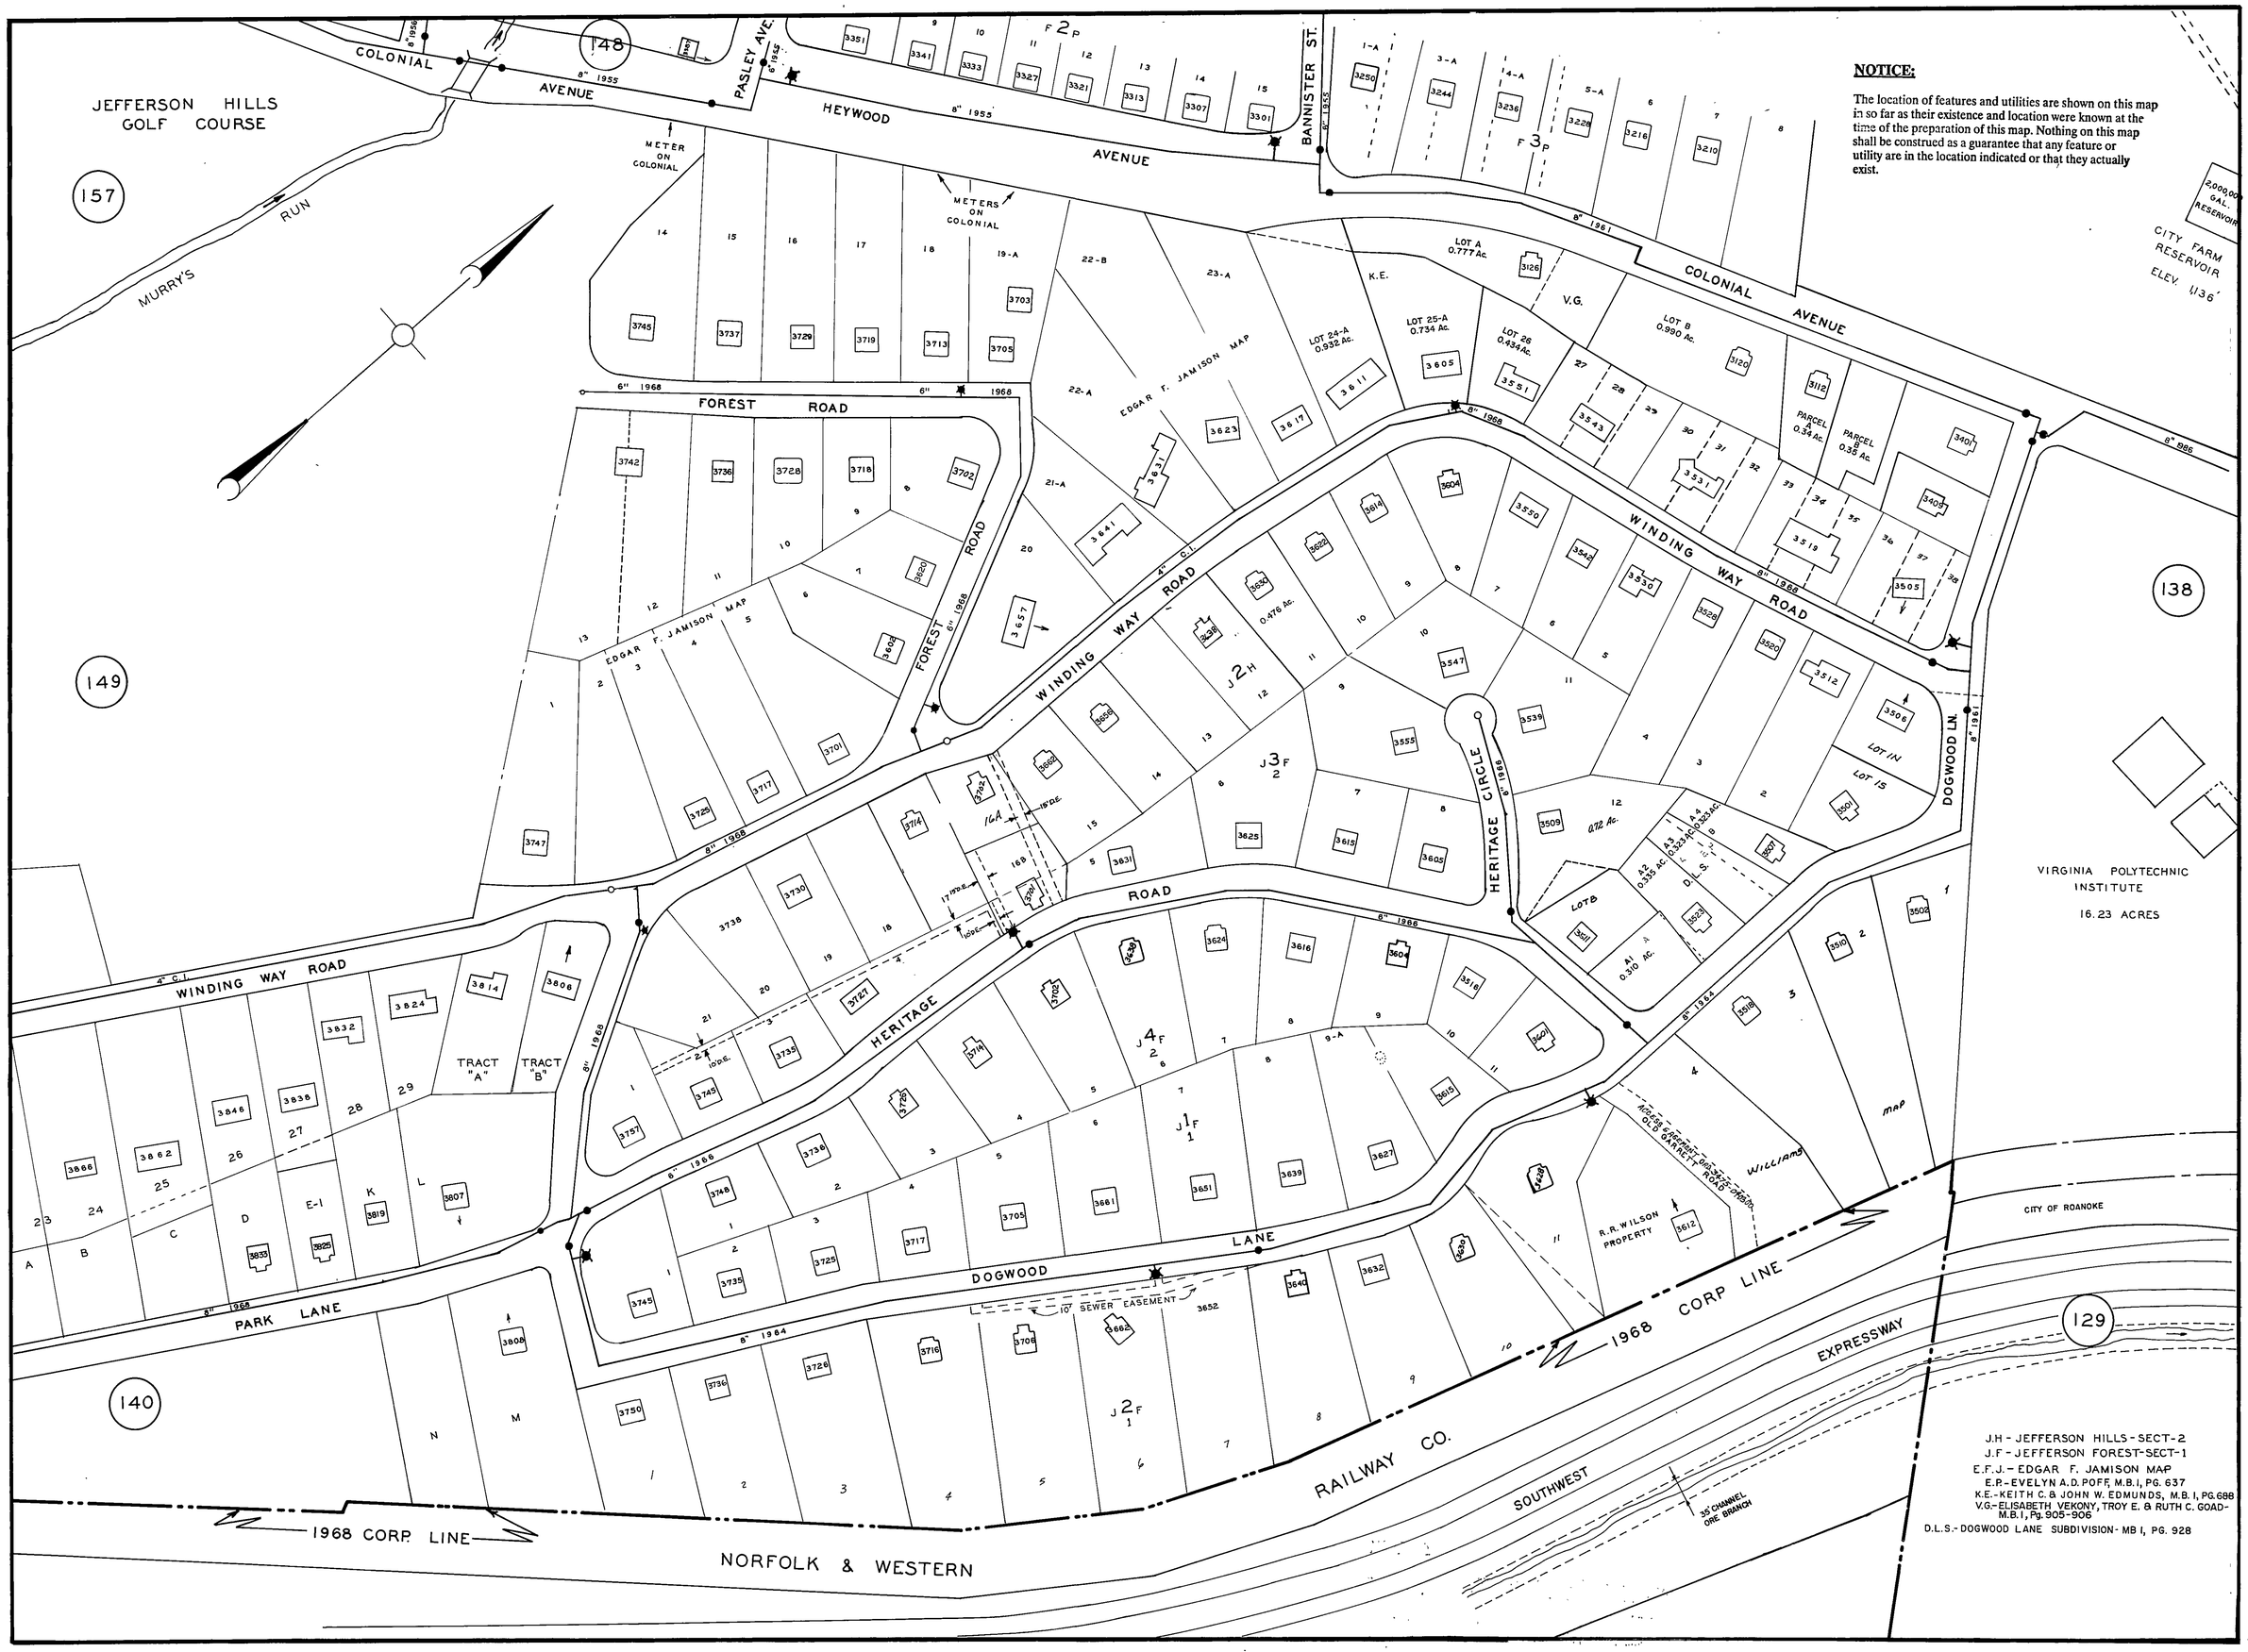
NOTICE:
The location of features and utilities are shown on this map in so far as their existence and location were known at the time of the preparation of this map. Nothing on this map shall be construed as a guarantee that any feature or utility are in the location indicated or that they actually exist.
JEFFERSON HILLS GOLF COURSE
MURRY'S RUN
COLONIAL AVENUE
HEYWOOD AVENUE
PASLEY AVE.
BANNISTER ST.
METER ON COLONIAL
METERS ON COLONIAL
FOREST ROAD
EDGAR F. JAMISON MAP
WINDING WAY ROAD
HERITAGE ROAD
HERITAGE CIRCLE
DOGWOOD LANE
DOGWOOD LN.
PARK LANE
TRACT "A"
TRACT "B"
LOT A 0.777 Ac.
LOT 25-A 0.734 Ac.
LOT 26 0.434 Ac.
LOT 24-A 0.952 Ac.
LOT B 0.990 Ac.
PARCEL A 0.34 Ac.
PARCEL B 0.35 Ac.
LOT 1A 0.476 Ac.
LOT 1B 0.472 Ac.
LOT 1S
LOT 1N
LOTS A1 0.30 Ac.
LOTS A2 0.335 Ac.
LOTS A3 0.323 Ac.
LOTS A4 0.323 Ac.
V.G.
K.E.
R.R. WILSON PROPERTY
10' SEWER EASEMENT
2,000,000 GAL. RESERVOIR
CITY FARM RESERVOIR ELEV. 1136'
VIRGINIA POLYTECHNIC INSTITUTE
16.23 ACRES
CITY OF ROANOKE
1968 CORP LINE
RAILWAY CO.
NORFOLK & WESTERN
SOUTHWEST EXPRESSWAY
35' CHANNEL ONE BRANCH
J.H - JEFFERSON HILLS - SECT-2
J.F - JEFFERSON FOREST-SECT-1
E.F.J. - EDGAR F. JAMISON MAP
E.P.-EVELYN A.D. POFF, M.B.I, PG. 637
K.E.-KEITH C. & JOHN W. EDMUNDS, M.B. I, PG.698
V.G.-ELISABETH VEKONY, TROY E. & RUTH C. GOAD-M.B.I, Pg. 905-906
D.L.S.-DOGWOOD LANE SUBDIVISION- MB I, PG. 928
1-3-68