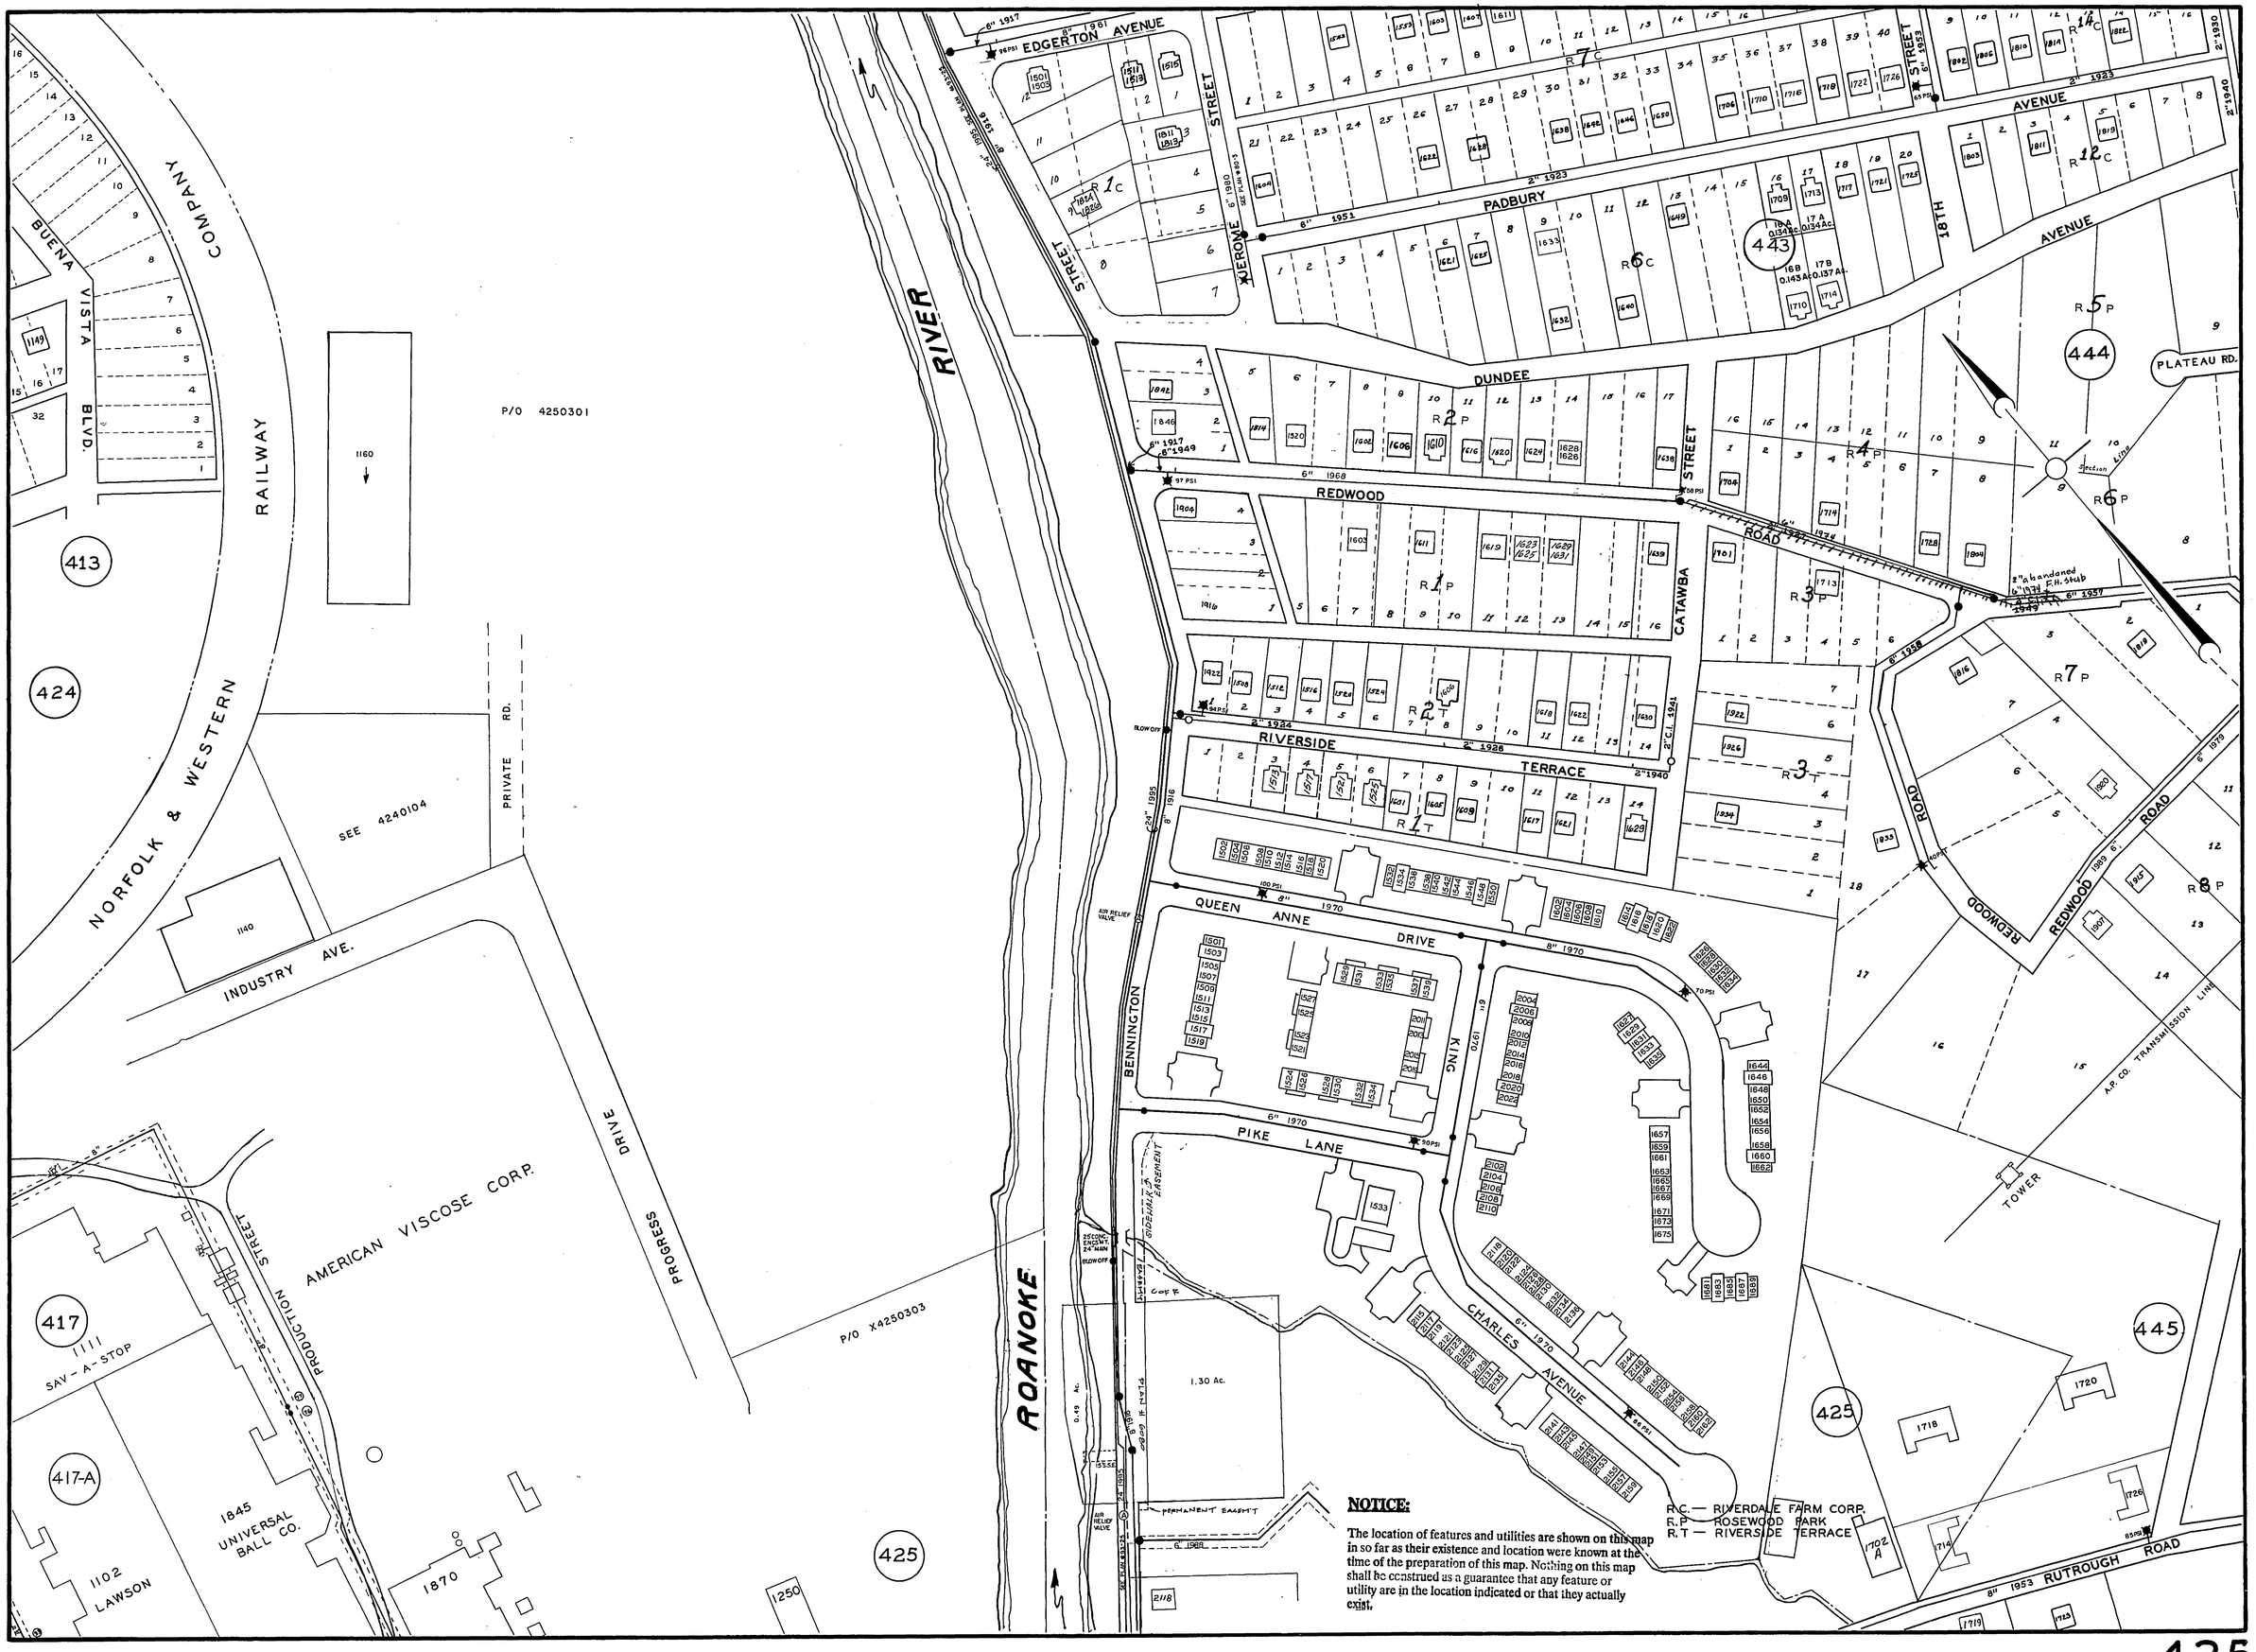
EDGERTON AVENUE
JEROME STREET
PADBURY AVENUE
DUNDEE
REDWOOD
RIVERSIDE TERRACE
QUEEN ANNE DRIVE
PIKE LANE
CHARLES AVENUE
CATAWBA STREET
KING
BENNINGTON
STREET
ROAD
PLATEAU RD.
REDWOOD ROAD
RUTROUGH ROAD
18TH AVENUE
ROANOKE RIVER
NORFOLK & WESTERN RAILWAY COMPANY
BUENA VISTA BLVD.
INDUSTRY AVE.
PRIVATE RD.
PROGRESS DRIVE
PRODUCTION STREET
AMERICAN VISCOSE CORP.
SAV-A-STOP
UNIVERSAL BALL CO.
LAWSON
A.P. CO. TRANSMISSION LINE
TOWER
P/O 4250301
P/O X4250303
SEE 4240104
413
424
417
417-A
425
443
444
445
1.30 Ac.
NOTICE:
The location of features and utilities are shown on this map in so far as their existence and location were known at the time of the preparation of this map. Nothing on this map shall be construed as a guarantee that any feature or utility are in the location indicated or that they actually exist.
R.C. — RIVERDALE FARM CORP.
R.P. — ROSEWOOD PARK
R.T. — RIVERSIDE TERRACE