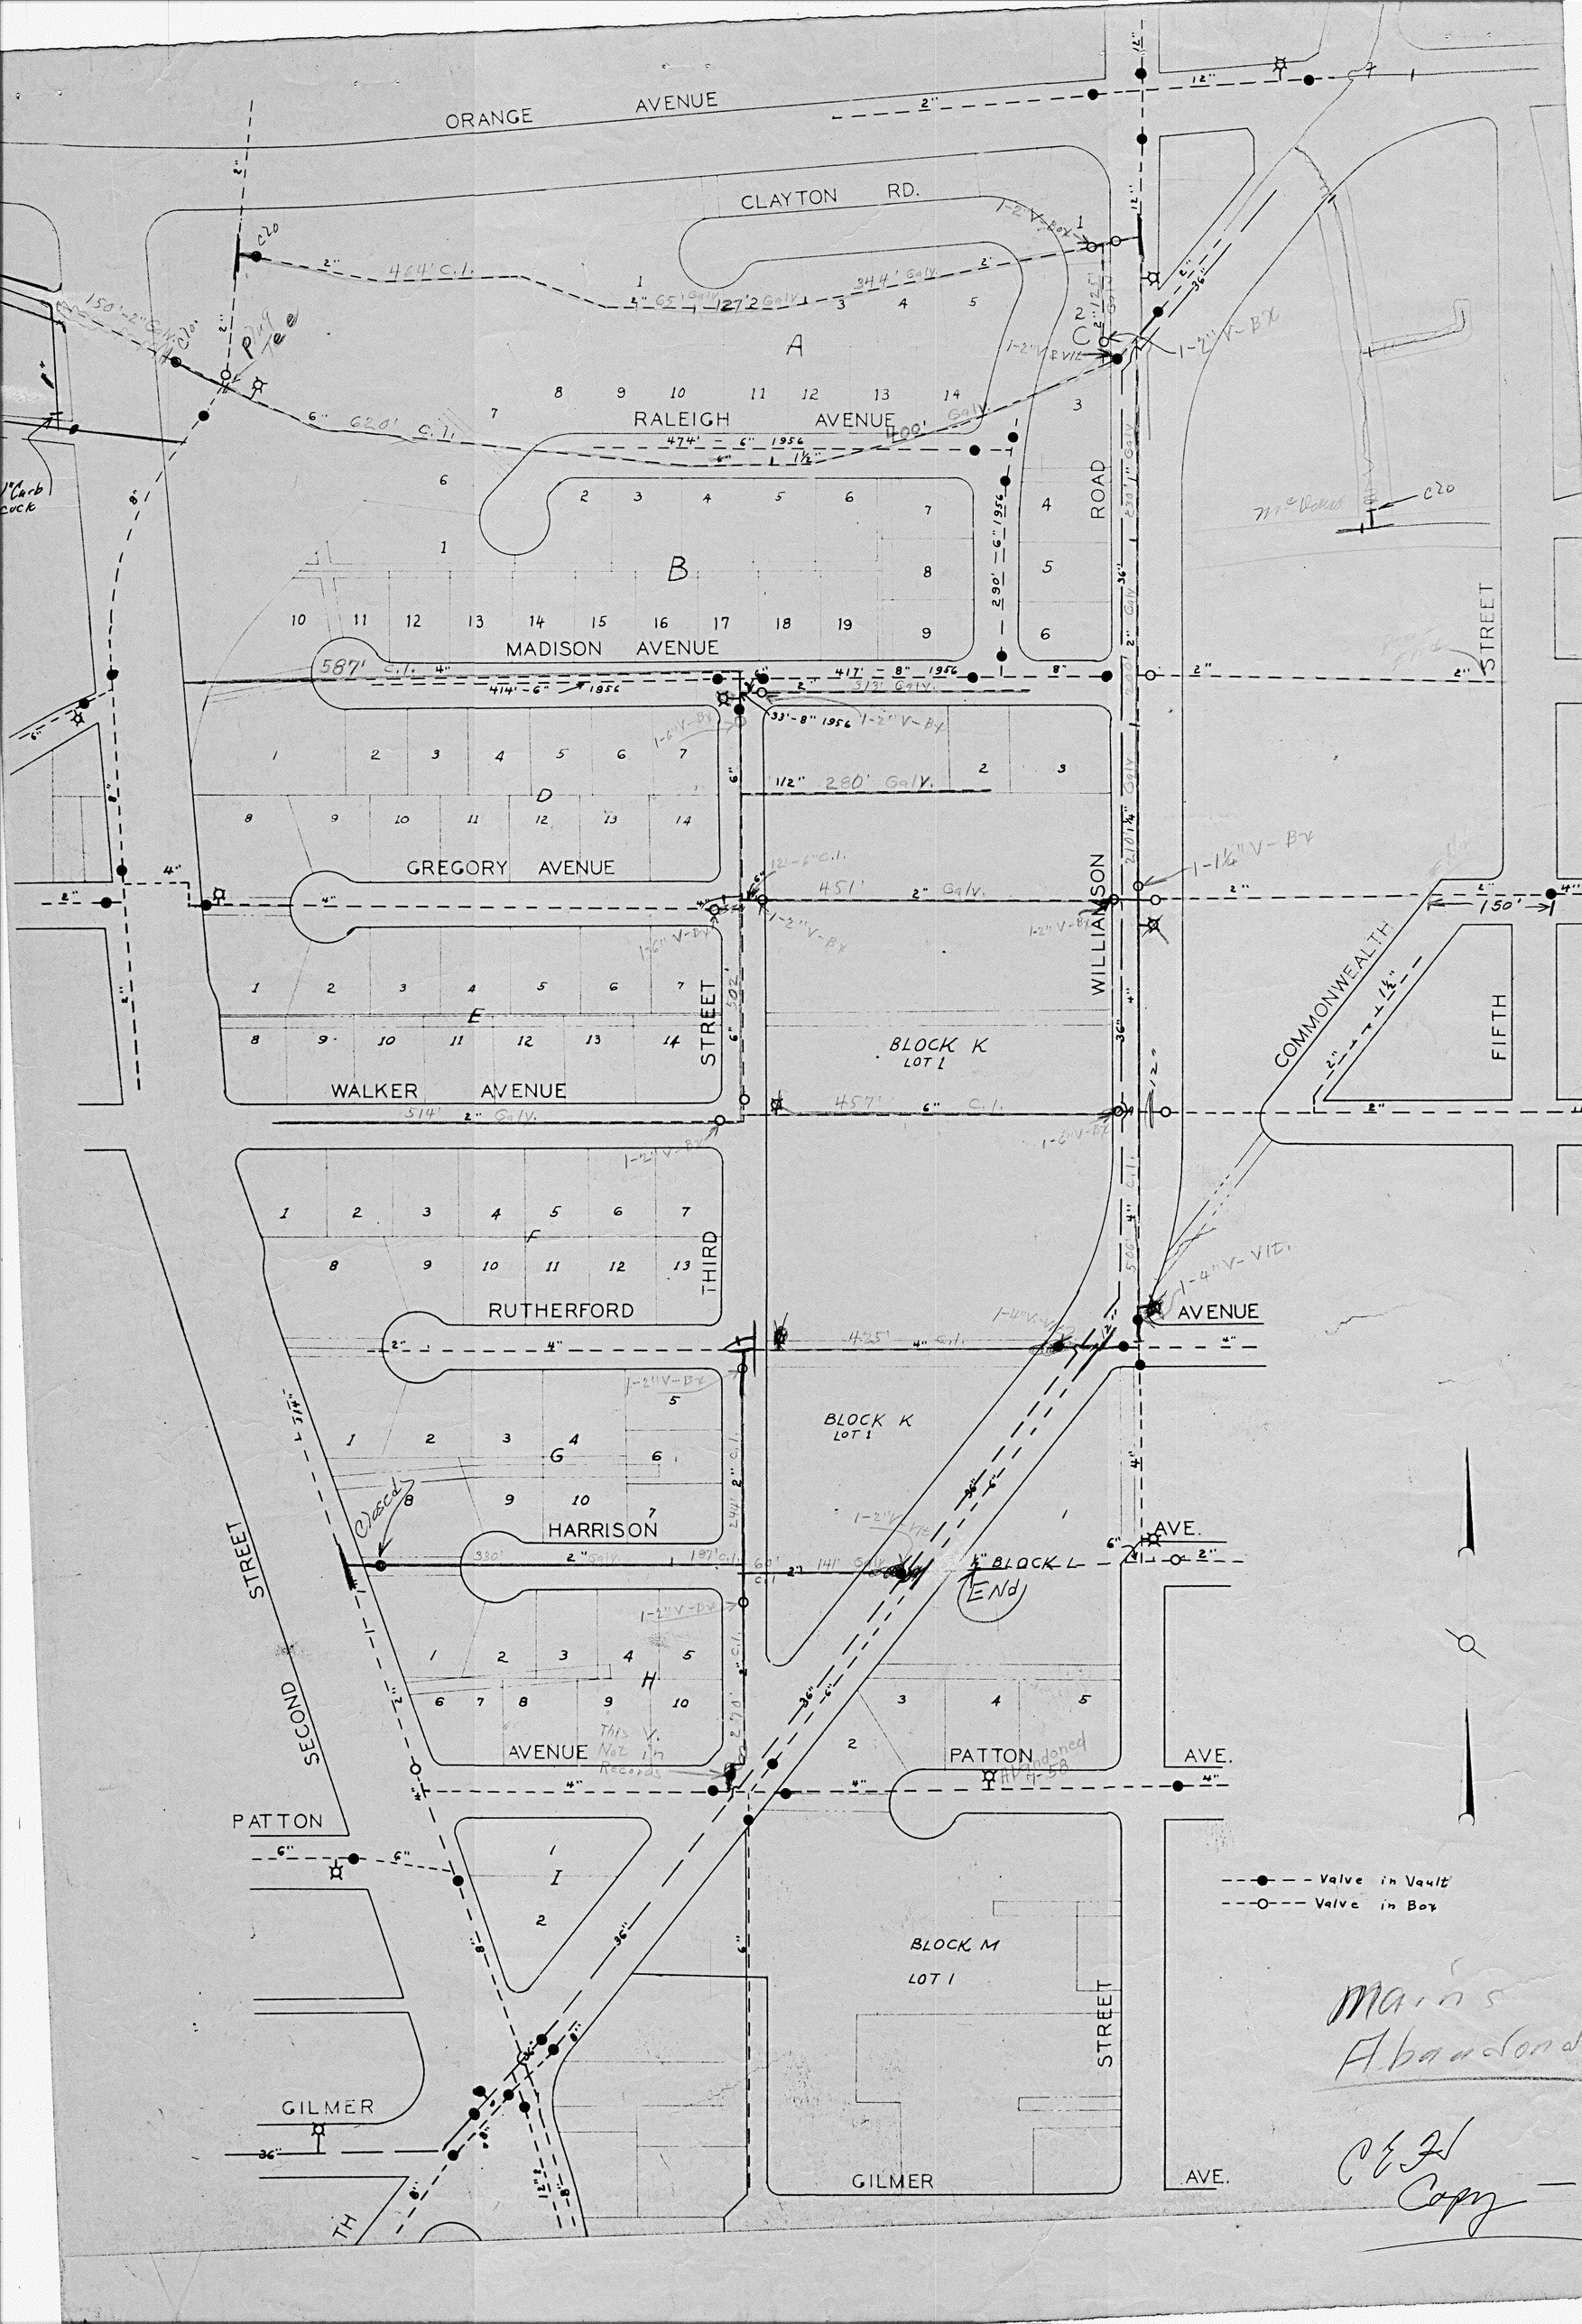
ORANGE AVENUE
CLAYTON RD.
RALEIGH AVENUE
MADISON AVENUE
GREGORY AVENUE
WALKER AVENUE
RUTHERFORD AVENUE
HARRISON AVE.
PATTON AVE.
GILMER AVE.
ROAD
STREET
WILLIAMSON STREET
COMMONWEALTH
FIFTH
THIRD
SECOND
BLOCK K LOT 1
BLOCK L
BLOCK M LOT 1
Valve in Vault
Valve in Box
Mains Abandoned
C.E.H. Copy