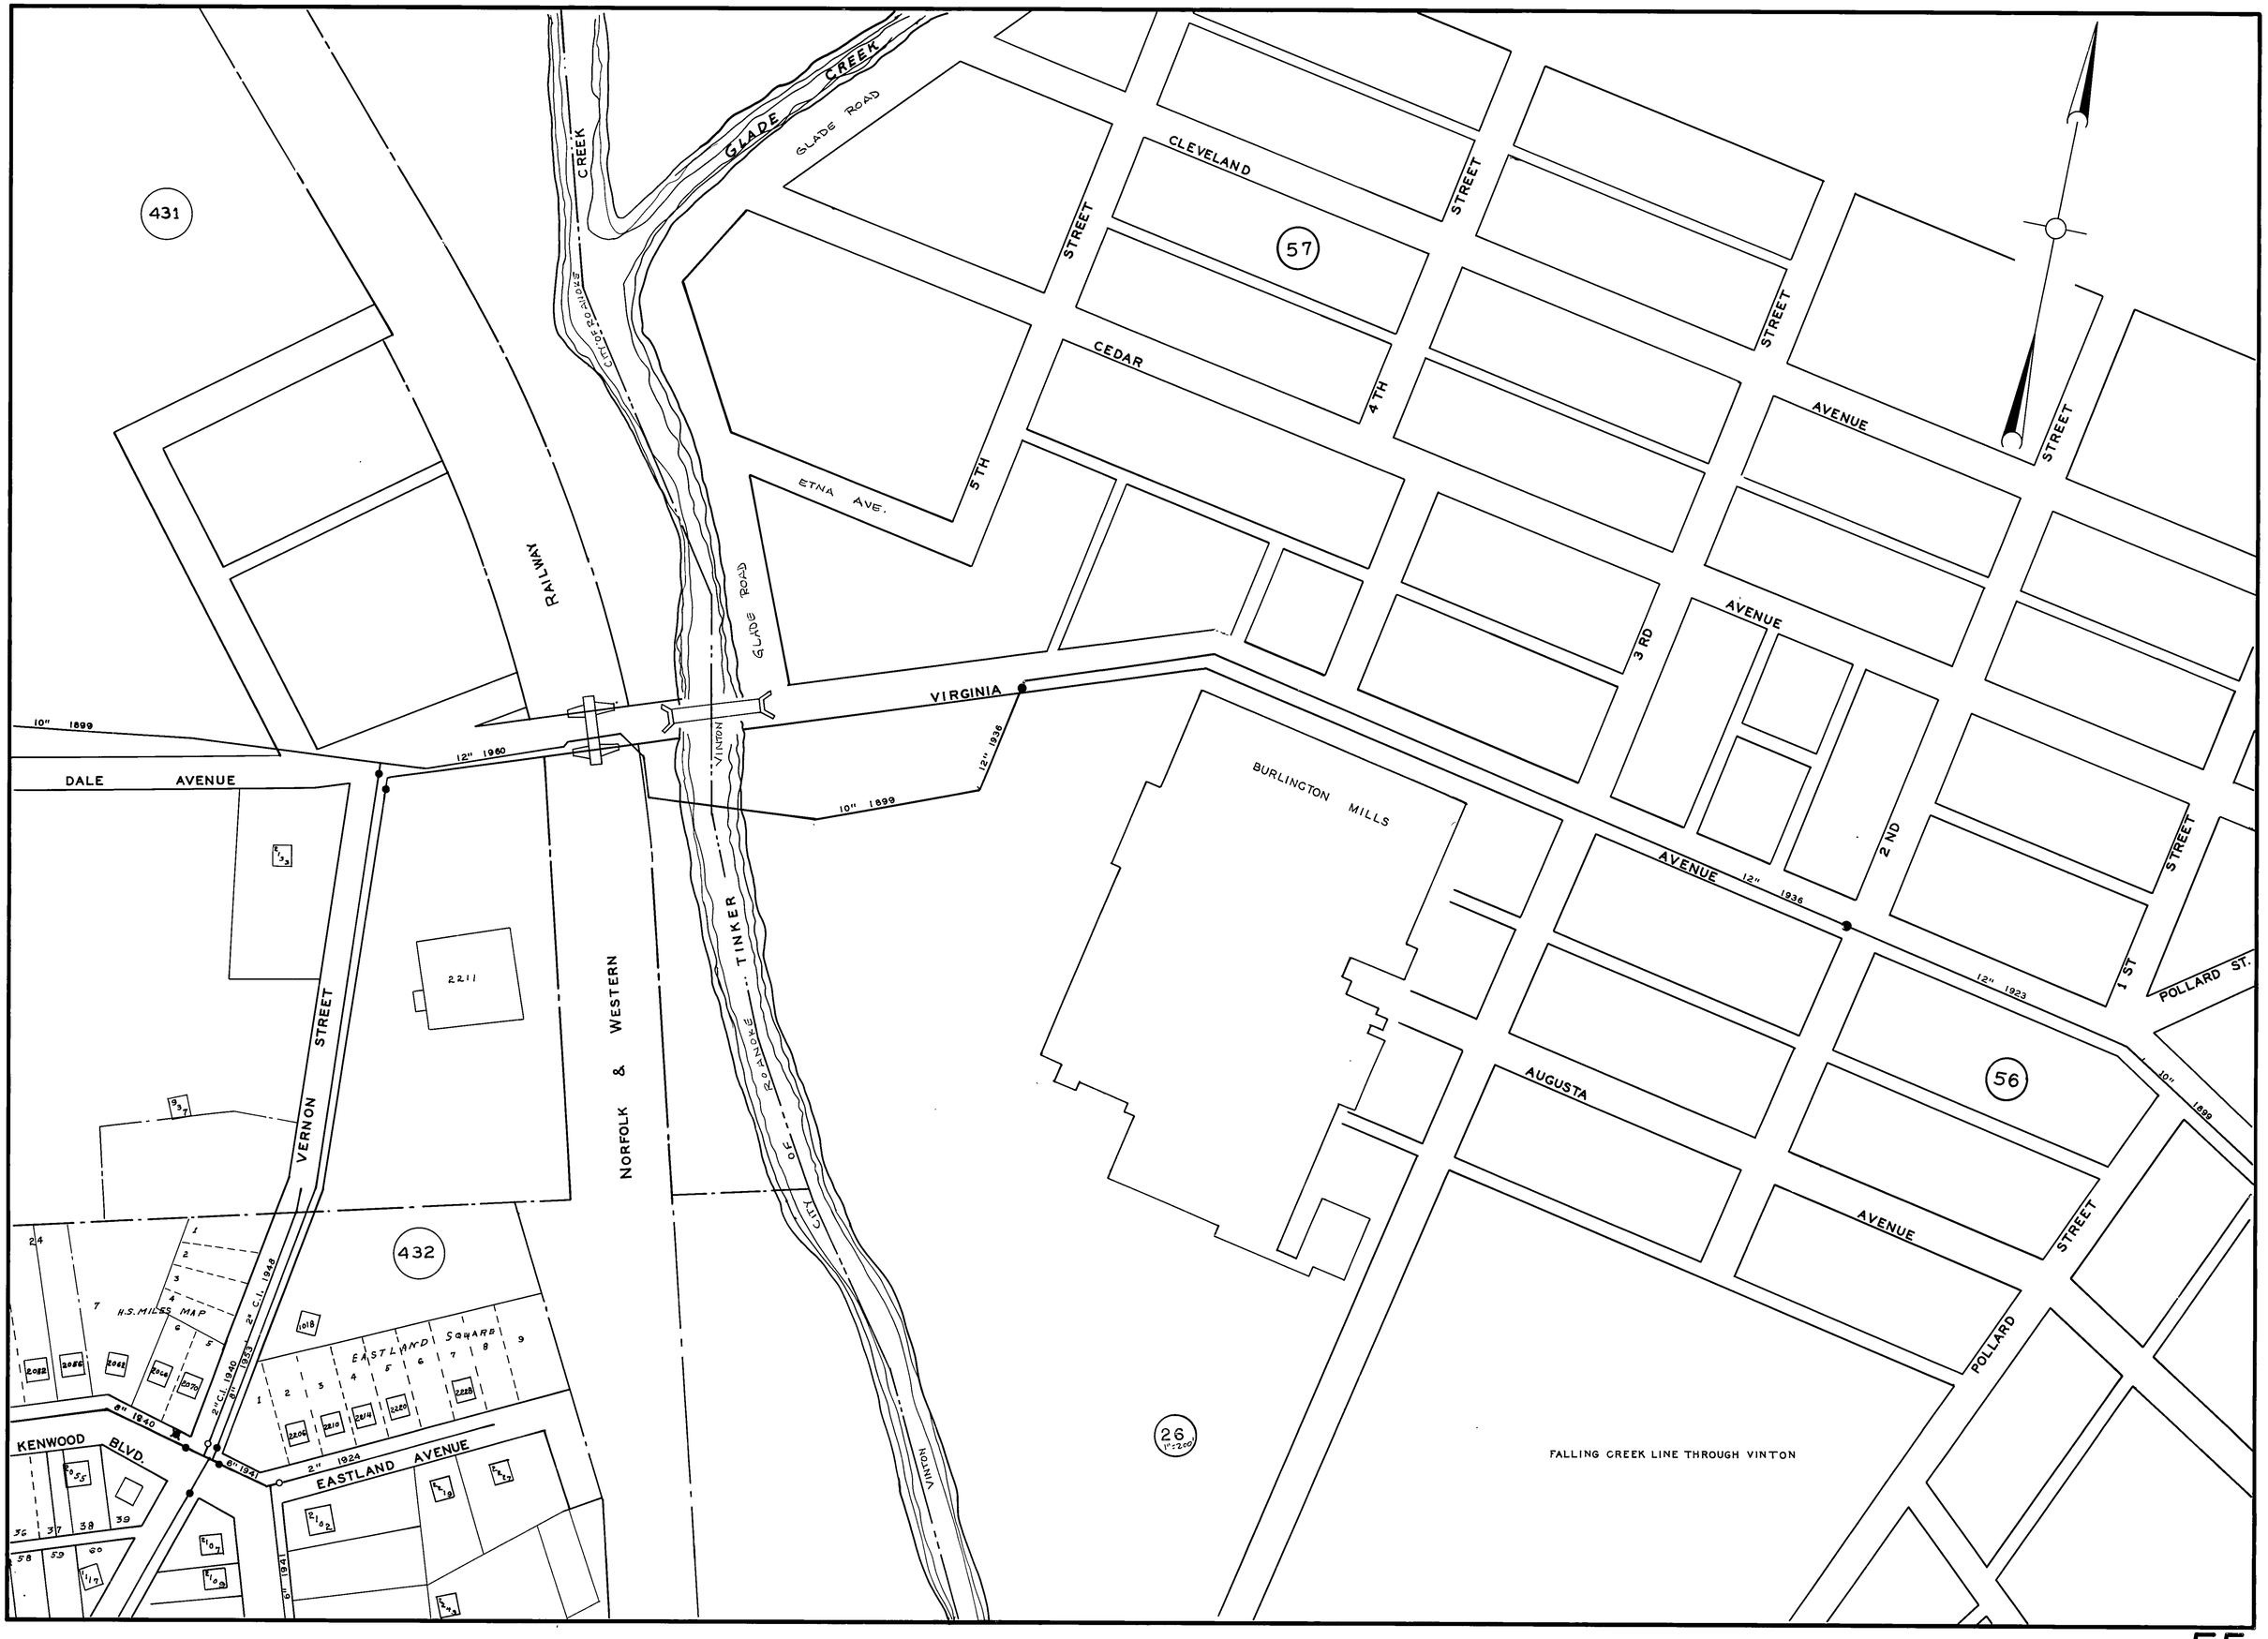
431
GLADE CREEK
GLADE ROAD
CREEK
CITY OF ROANOKE
CLEVELAND
STREET
57
CEDAR
4TH
5TH
ETNA AVE.
RAILWAY
GLADE ROAD
VINTON
VIRGINIA
10" 1899
12" 1960
12" 1936
10" 1899
DALE AVENUE
BURLINGTON MILLS
AVENUE
3RD
2ND
1ST
STREET
POLLARD ST.
12" 1936
12" 1923
10" 1899
2211
VERNON STREET
NORFOLK & WESTERN
TINKER
AUGUSTA
56
AVENUE
POLLARD
STREET
432
H.S. MILES MAP
EASTLAND SQUARE
KENWOOD BLVD.
EASTLAND AVENUE
2" 1924
26
1" = 200'
FALLING CREEK LINE THROUGH VINTON