


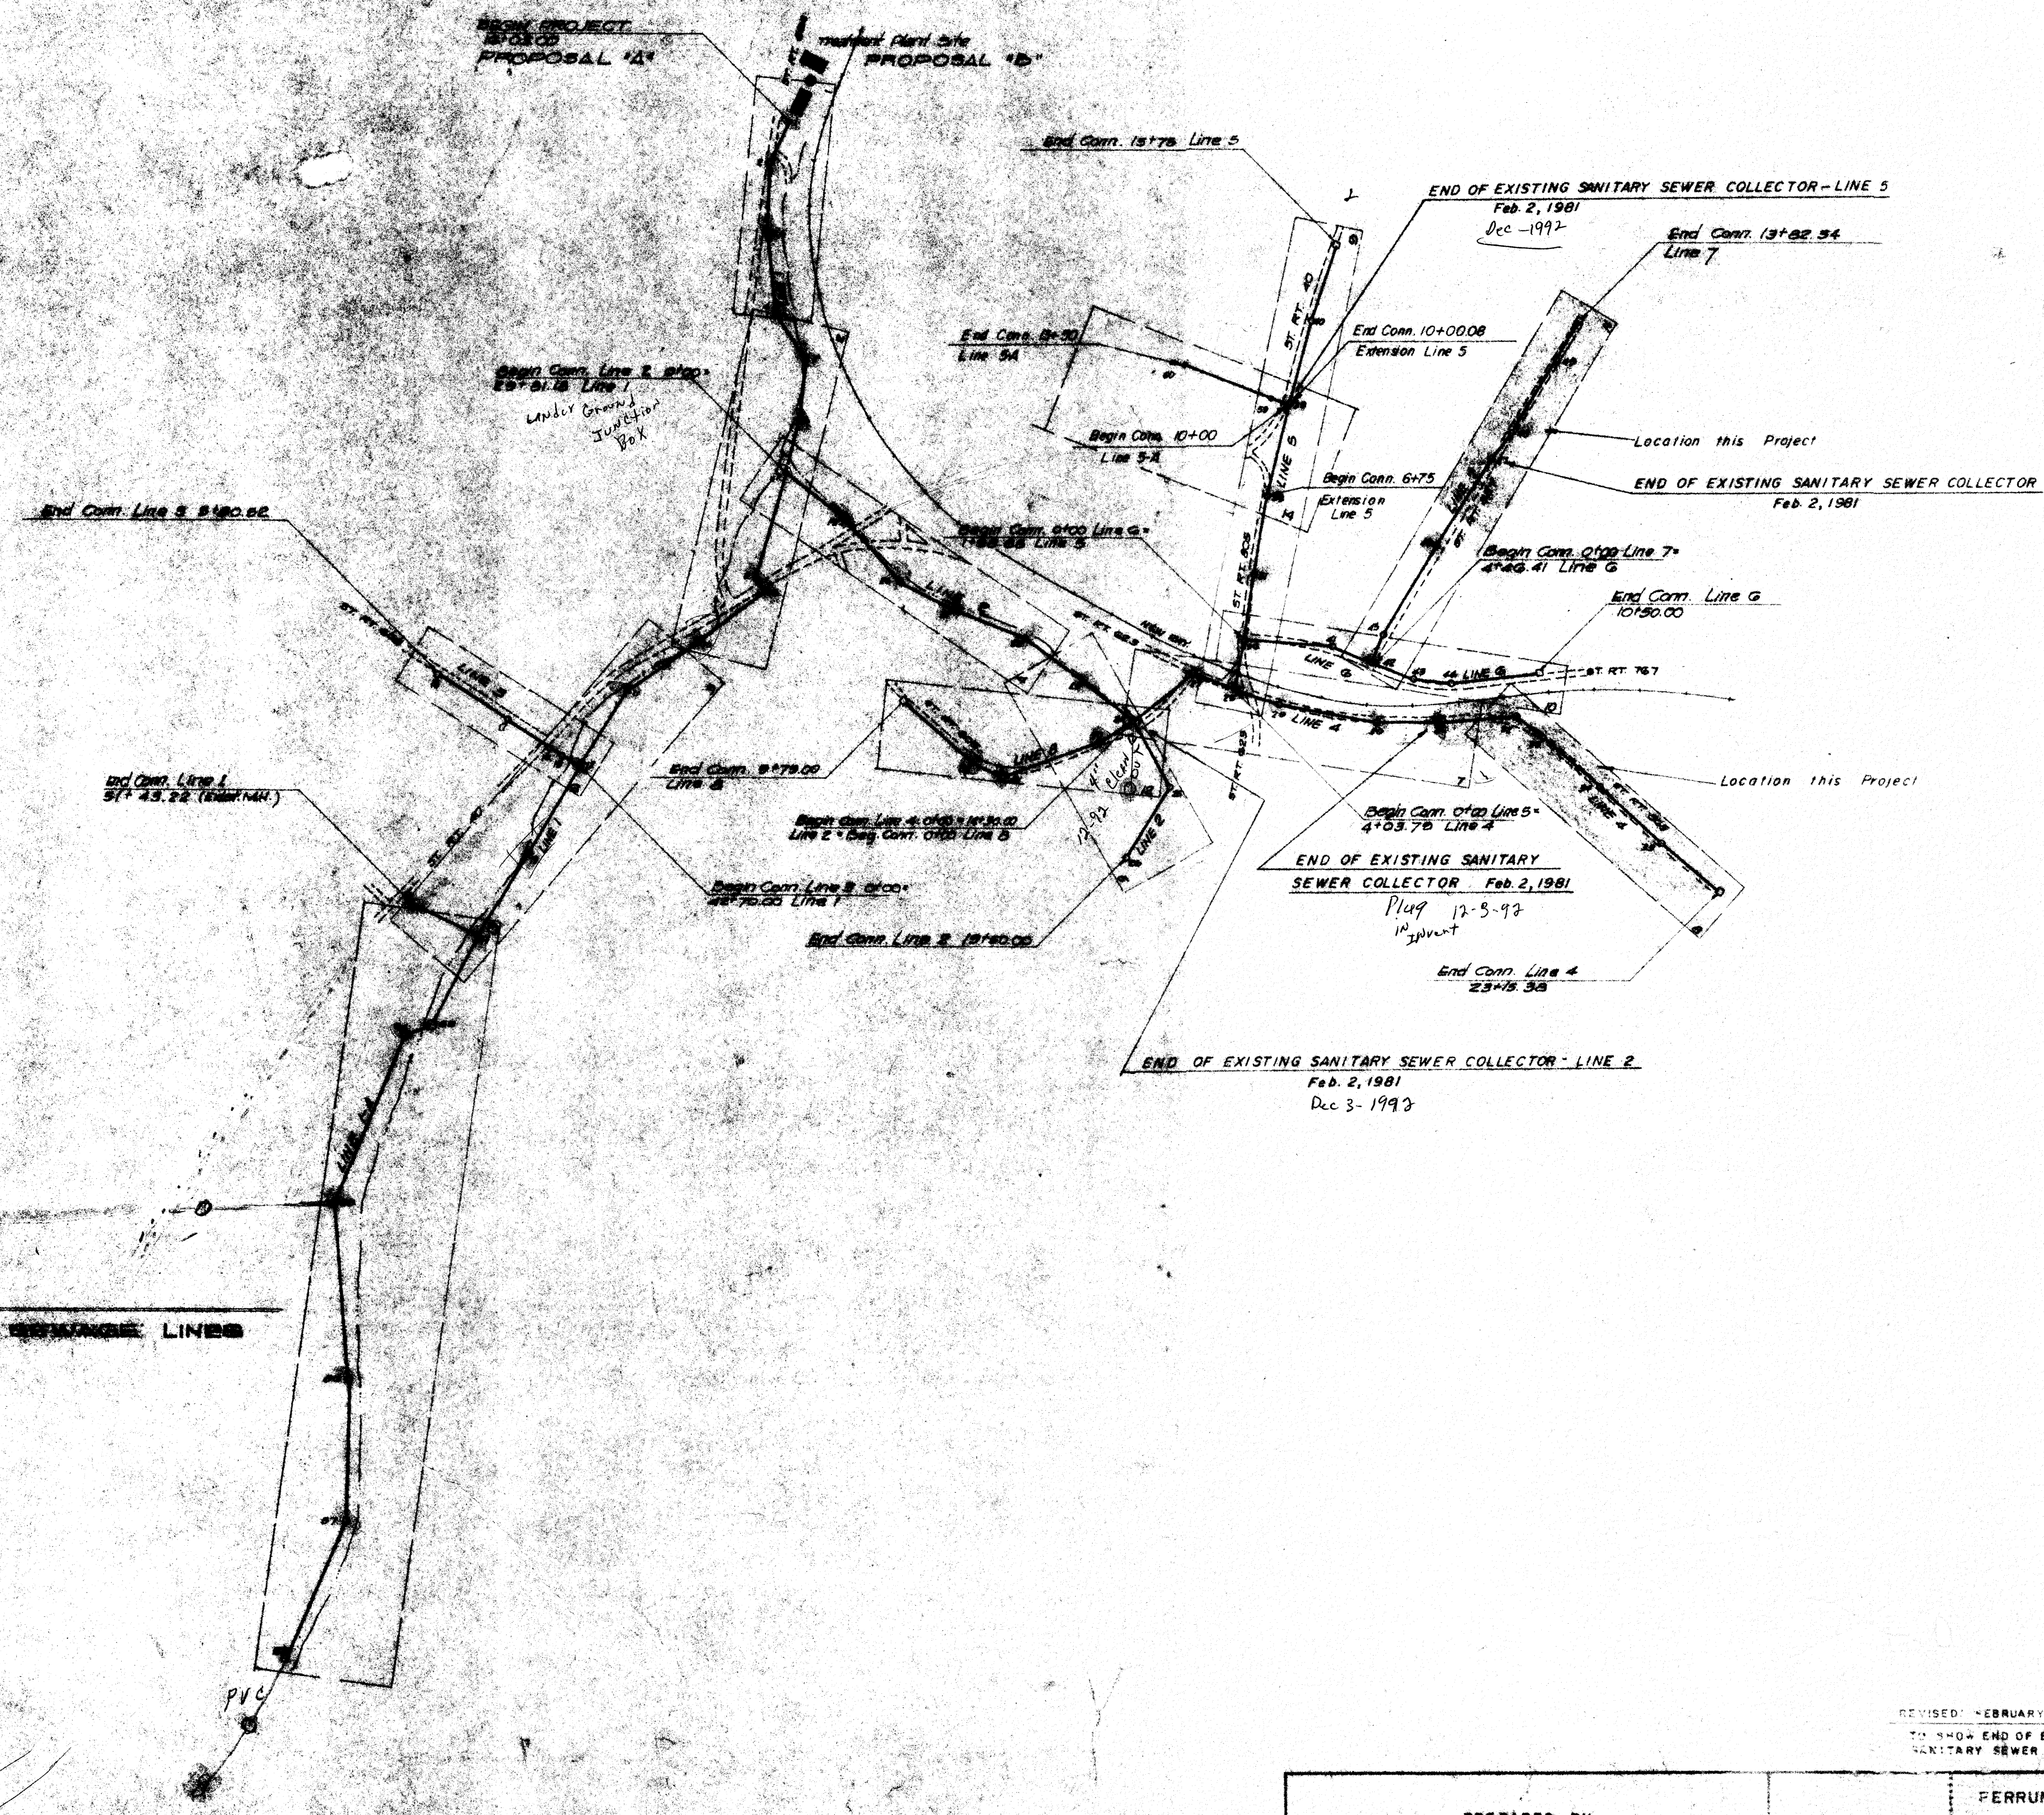

INDEX
OF DRAWINGS SHOWING BRIDGE LINES
0 50 100 150 200
FOOT

Bisset-Walker



PREPARED BY J. A. GUSTIN & ASSOCIATES CONSULTING ENGINEERS MARTINSVILLE, VIRGINIA		FERRUM WATER AND SEWERAGE AUTHORITY	
INDEX	NOTED	SCALE	DRAWN BY J. A. GUSTIN
COMPREHENSIVE PLAN OF PROPOSED SEWER PROJECT		APPROVED	REVIEWED
29		3/1	5

REVISED: DECEMBER 19, 1972
TO SHOW EXTENSION OF LINE 5
AND ADD LINE 5-A (SHEET PREPARED)

REVISED: FEBRUARY 2, 1981
TO SHOW END OF EXISTING
SANITARY SEWER COLLECTORS

REVISED: OCTOBER 28, 1973
TO SHOW EXTENSION OF LINES
4 AND 7 FROM ORIGINAL PLANS