BK 0758 PG 00598

LEGEND

- SURVEYED PROPERTY LINE
- SURVEYED TIE LINE
- DEED LINE
- FLOOD ZONE LIMITS
- DEED LINE (TO BE VACATED)
- FOUND 1/2" IRON REBAR
- FOUND 60D NAIL
- FOUND PK NAIL
- SET 1/2" IRON REBAR
- POINT
- WELL

PUE DENOTES PUBLIC UTILITY EASEMENT
PULLS DENOTES PUBLIC UTILITY, LIGHTING, LANDSCAPING, SLOPE MAINTENANCE, AND DRAINAGE EASEMENT
DE DENOTES DRAINAGE EASEMENT
SE DENOTES SEWER EASEMENT
DF DENOTES DRAINFIELD
NWC DENOTES NATURAL WATER COURSE

100 0 100 200 300

SCALE: 1" = 100'

SURVEY FOR "THE RETREAT"

DEVELOPED BY:
PLYLER DEVELOPMENT, INC.
UNION HALL MAGISTERIAL DISTRICT
FRANKLIN COUNTY, VIRGINIA
SURVEYED AUGUST 21, 2002
JOB NO. 104-00
SHEET 7 OF 7
REVISED
SEPTEMBER 23, 2002

COMMONWEALTH OF VIRGINIA
PHILIP W. NESTER
No. 1398
SEP 23 2002
LAND SURVEYOR

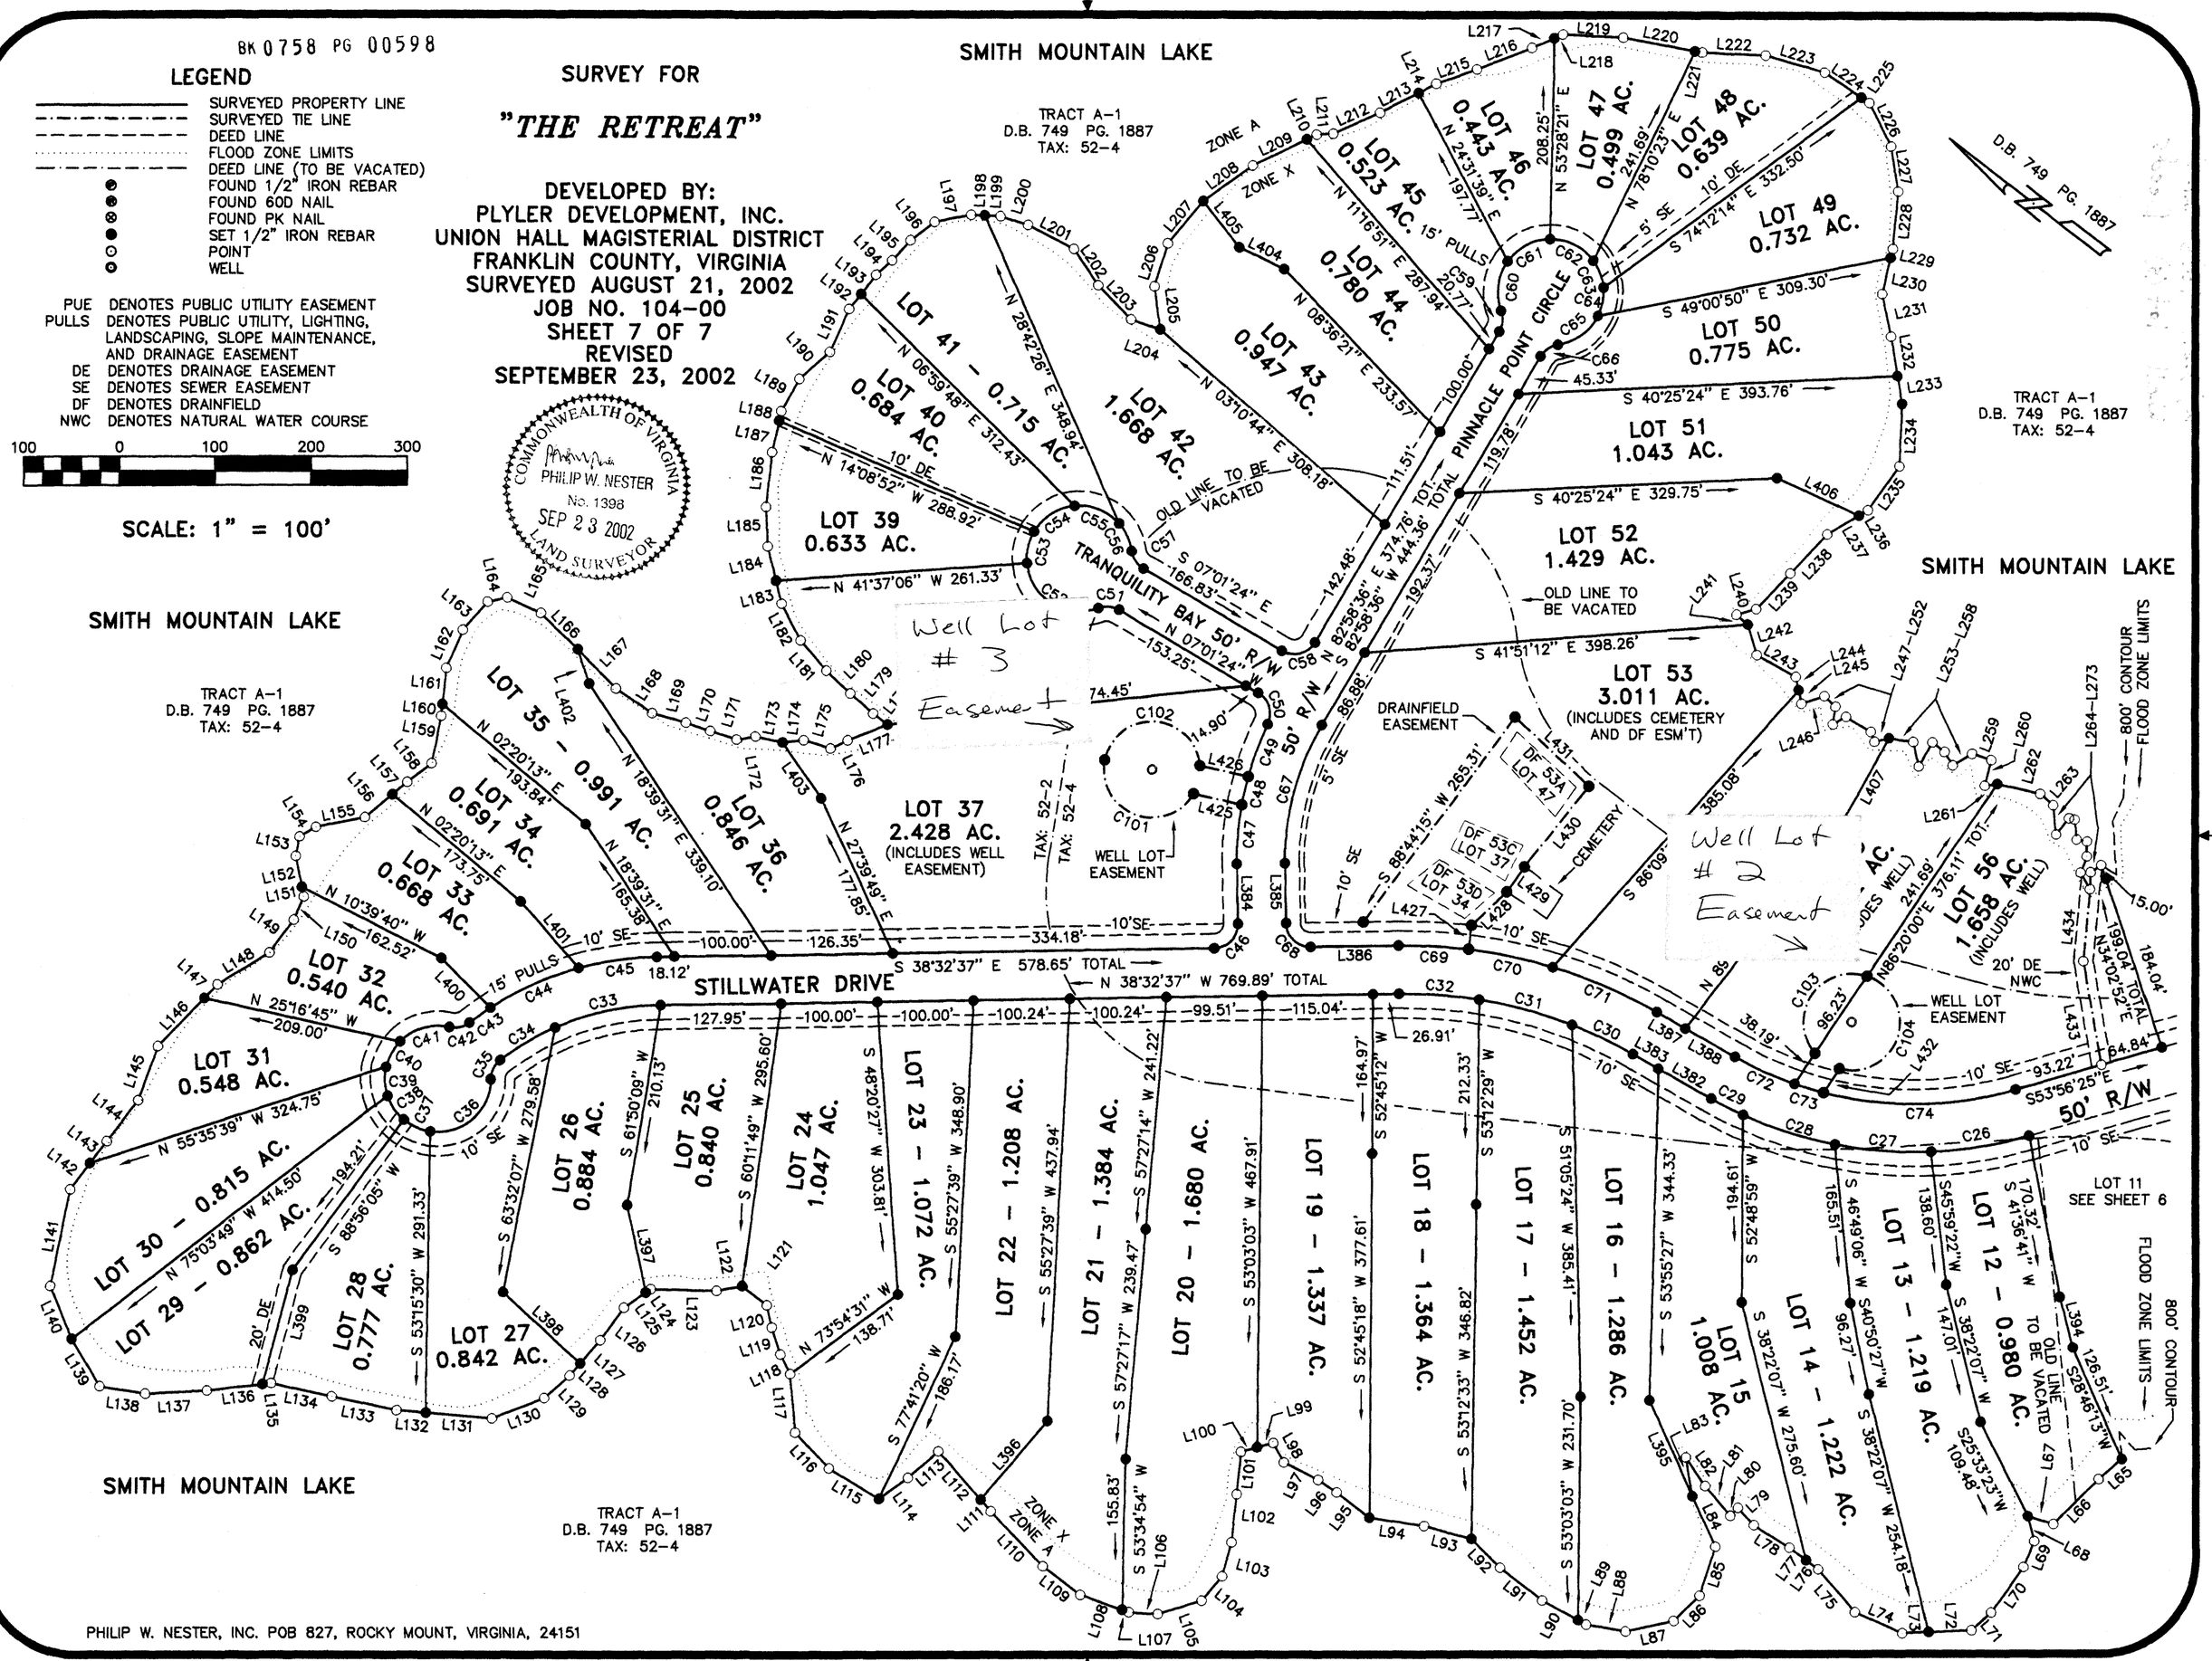

PHILIP W. NESTER, INC. POB 827, ROCKY MOUNT, VIRGINIA, 24151

104-00