LUMSDEN ASSOCIATES, P.C.
ENGINEERS-SURVEYORS-PLANNERS
ROANOKE, VIRGINIA

SCALE: 1" = 30' | COMM: 98-181
DATE: 7 AUG. 1998 | SHEET 4 of 13

DIMENSIONAL LAYOUT & UTILITIES
FOR
"WESTLAKE POINTE"
PREPARED FOR
WESTLAKE PROPERTIES, INC.
GILLS CREEK MAGISTERIAL DISTRICT
FRANKLIN COUNTY, VIRGINIA

DESIGNED	GAM
DRAWN	RAG, GAM
CHECKED	M&M.

REVISION	DATE	DESCRIPTION
1	20 OCT. 1998	ADDED STORM DRAIN STRUCTURES "E", "F", "G" & "H"

LEGEND

	EXISTING	PROPOSED
CONCRETE CURB		
CONCRETE		
PAVEMENT		
SANITARY SEWER LINE		
STORM DRAIN LINE		
FORCE MAIN LINE		
WATER LINE		
DOUBLE WATER METER		
NUMBER OF PARKING SPACES		

SITE NOTES:
AREA: 8.48 ACRES
PROPOSED: 46 MULTI-FAMILY RESIDENTIAL
SIZE: 20' X 32' TWO-STORY UNITS
DENSITY: 5.4 PER ACRE
UNIT COVERAGE: 8%
OPEN SPACE: 74%

CENTERLINE CURVE DATA

CURVE	ANGLE	TAN.	RADIUS	ARC	CHORD	CH. BEARING
A	11°51'54"	21.41'	206.00'	42.66'	42.58'	N 11°32'58" W
B	71°7'52"	35.24'	55.52'	70.38'	70.33'	N 01°58'05" W
C	26°29'16"	108.26'	460.00'	212.66'	210.77'	N 14°55'30" E
D	63°06'21"	109.90'	405.28'	219.74'	219.71'	N 29°43'18" E
E	16°43'37"	44.10'	300.00'	87.58'	87.27'	N 39°38'16" E

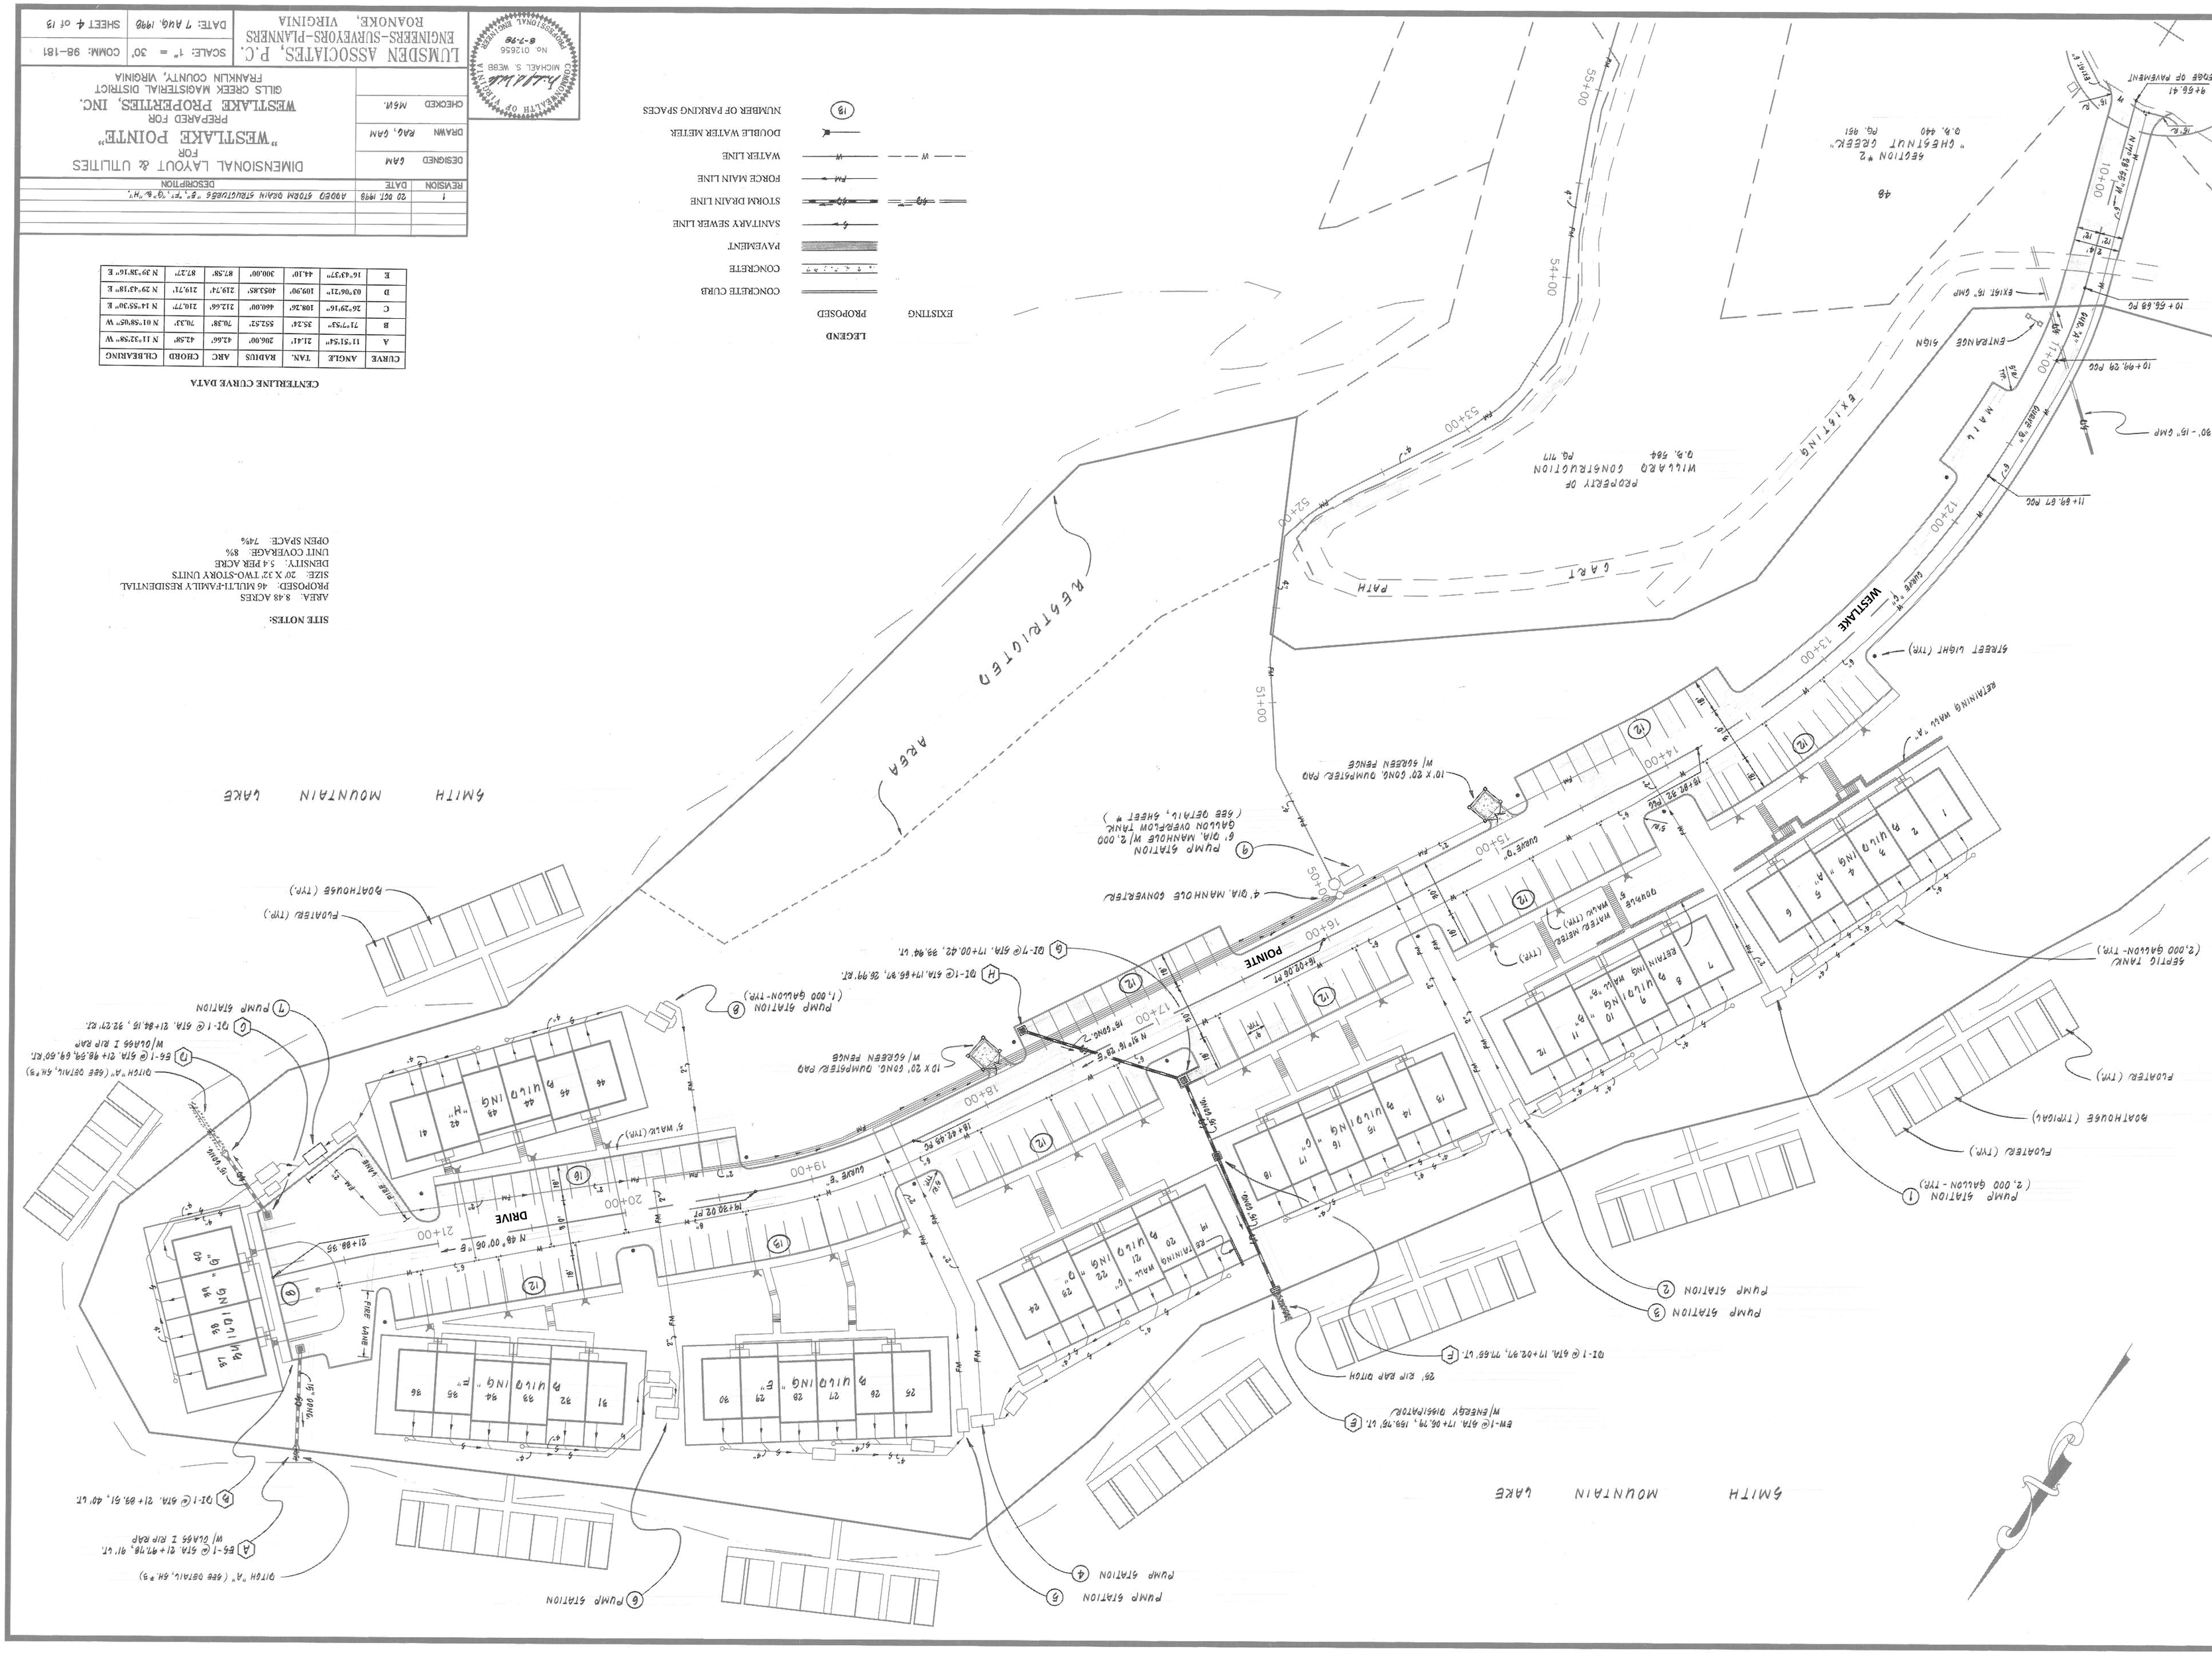
SMITH MOUNTAIN LAKE
WESTLAKE POINTE
DRIVE
PATH
GART
WESTWOOD
PROPERTY OF WILLARD CONSTRUCTION Co. D.B. 564 PG. 117
EXISTING
PROPOSED
CONCRETE CURB
CONCRETE
PAVEMENT
SANITARY SEWER LINE
STORM DRAIN LINE
FORCE MAIN LINE
WATER LINE
DOUBLE WATER METER
NUMBER OF PARKING SPACES
LEGEND
CENTERLINE CURVE DATA
SITE NOTES:
AREA: 8.48 ACRES
PROPOSED: 46 MULTI-FAMILY RESIDENTIAL
SIZE: 20' X 32' TWO-STORY UNITS
DENSITY: 5.4 PER ACRE
UNIT COVERAGE: 8%
OPEN SPACE: 74%
DIMENSIONAL LAYOUT & UTILITIES
FOR
"WESTLAKE POINTE"
PREPARED FOR
WESTLAKE PROPERTIES, INC.
GILLS CREEK MAGISTERIAL DISTRICT
FRANKLIN COUNTY, VIRGINIA
LUMSDEN ASSOCIATES, P.C.
ENGINEERS-SURVEYORS-PLANNERS
ROANOKE, VIRGINIA
SCALE: 1" = 30' | COMM: 98-181
DATE: 7 AUG. 1998 | SHEET 4 of 13
PUMP STATION (1) (2,000 GALLON - TYP.)
PUMP STATION (2)
PUMP STATION (3)
PUMP STATION (4)
PUMP STATION (5)
PUMP STATION (6)
PUMP STATION (7)
PUMP STATION (8) (1,000 GALLON-TYP.)
PUMP STATION (9) 6' DIA. MANHOLE W/ 2,000 GALLON OVERFLOW TANK (SEE DETAIL, SHEET #)
SEPTIC TANK/ (2,000 GALLON- TYP.)
BOATHOUSE (TRIGAL)
BOATHOUSE (TYP.)
FLOATER (TYP.)
FLOATER (TYP.)
BOATHOUSE (TYP.)
FLOATER (TYP.)
STREET LIGHT (TYP.)
RETAINING WALL "A"
4' DIA. MANHOLE COVER/RISER
10' X 20' CONC. DUMPSTER PAD W/ SCREEN FENCE
10' X 20' CONC. DUMPSTER PAD W/ SCREEN FENCE
25' RIP RAP DITCH
DI-1 @ STA. 17+02.97, 77.65' LT. (F)
EW-1 @ STA. 17+06.79, 159.76' LT. (E)
W/ ENERGY DISSIPATOR/
DI-1 @ STA. 21+89.51, 40' LT.
E5-1 @ STA. 21+97.18, 97' LT.
W/ DLA65 I RIP RAP
DITCH "A" (SEE DETAIL, SH.#9)
DI-1 @ STA. 21+84.16, 92.27' RT.
E5-1 @ STA. 21+98.99, 69.60' RT.
W/ DLA65 I RIP RAP
DITCH "A" (SEE DETAIL, SH.#9)
DI-1 @ STA. 17+00.42, 33.94' LT.
DI-1 @ STA. 17+66.97, 28.99' RT.
