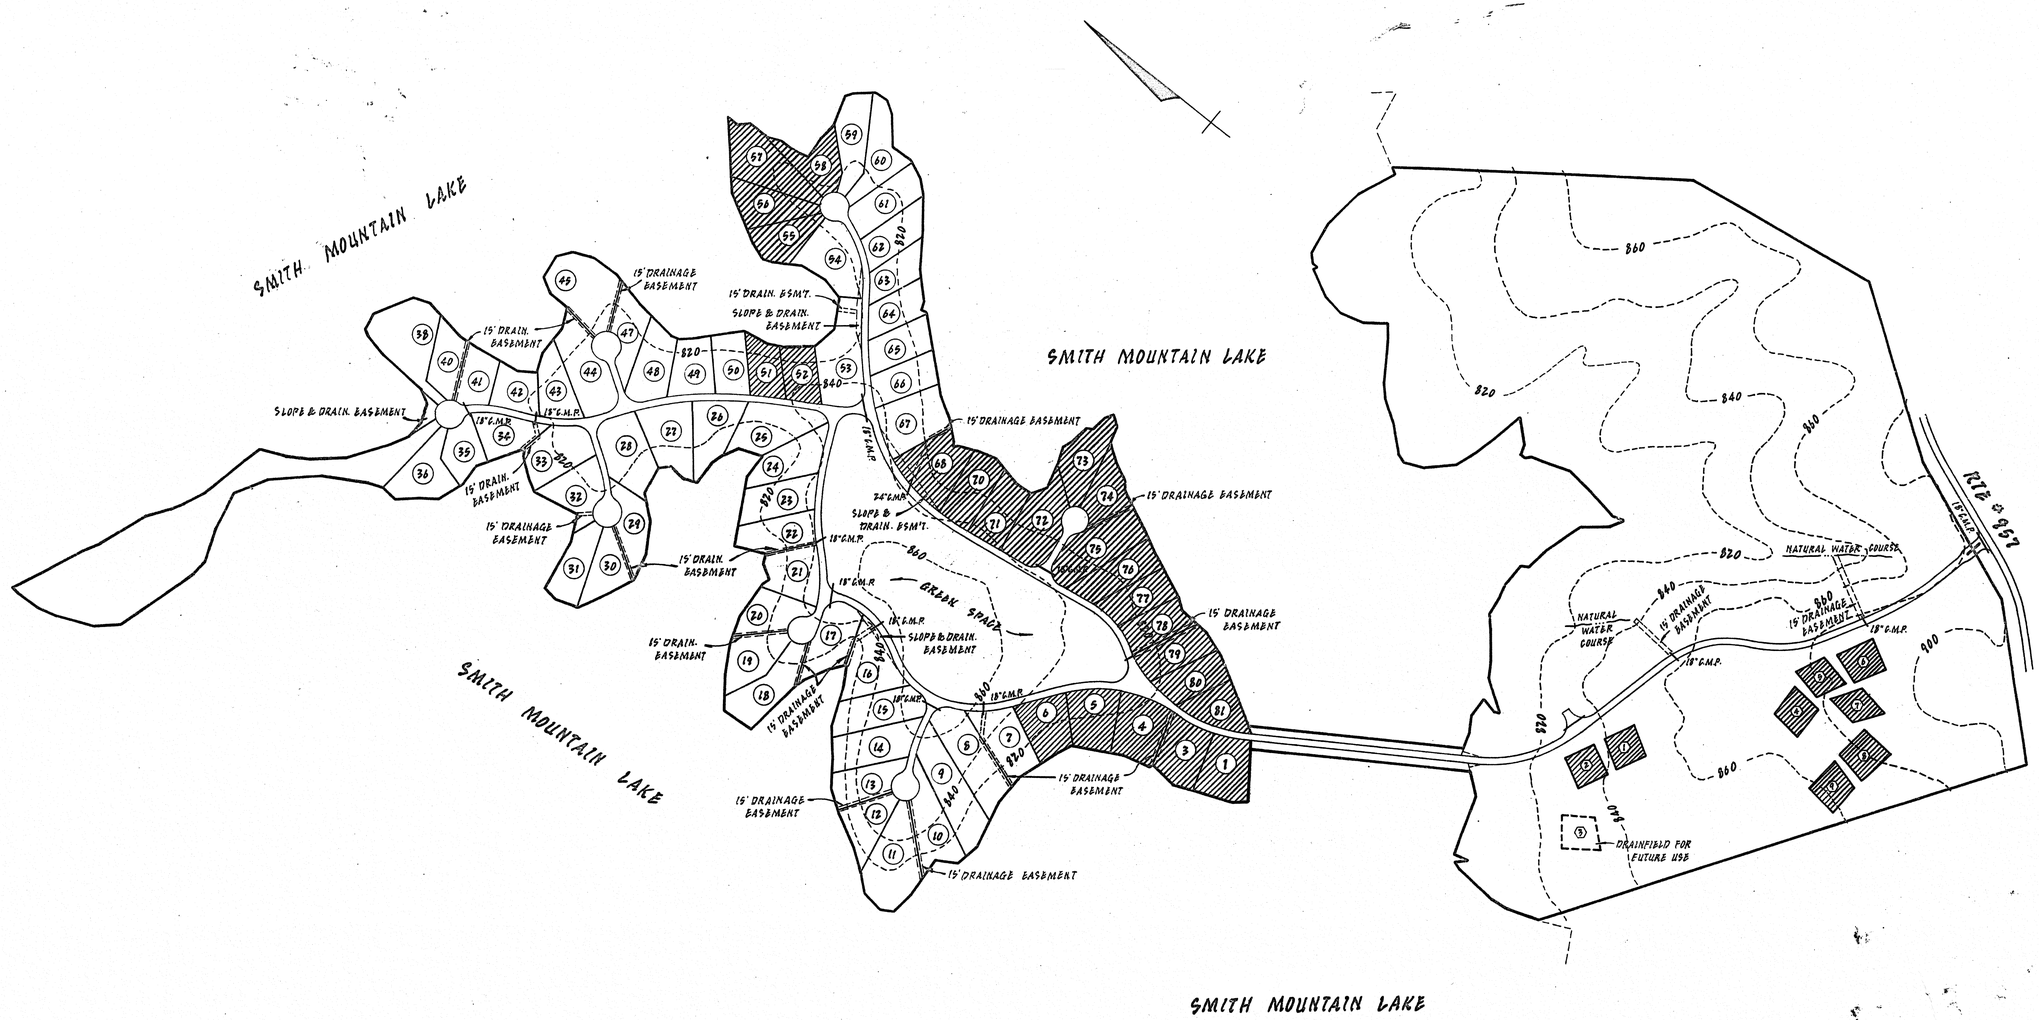

Berkley Howell & Assoc. ENGINEERS • SURVEYORS • PLANNERS		
SCALE: 1" = 200'	SECTION 4	DRAWN BY
DATE: 11-3-89		REVISED
CONTENTMENT ISLAND		
MASTER LAYOUT		DRAWING NUMBER 9 OF 11

88134-6

24 X 36 PRINTs " ON NO. 1000H CLEARPRINT ®