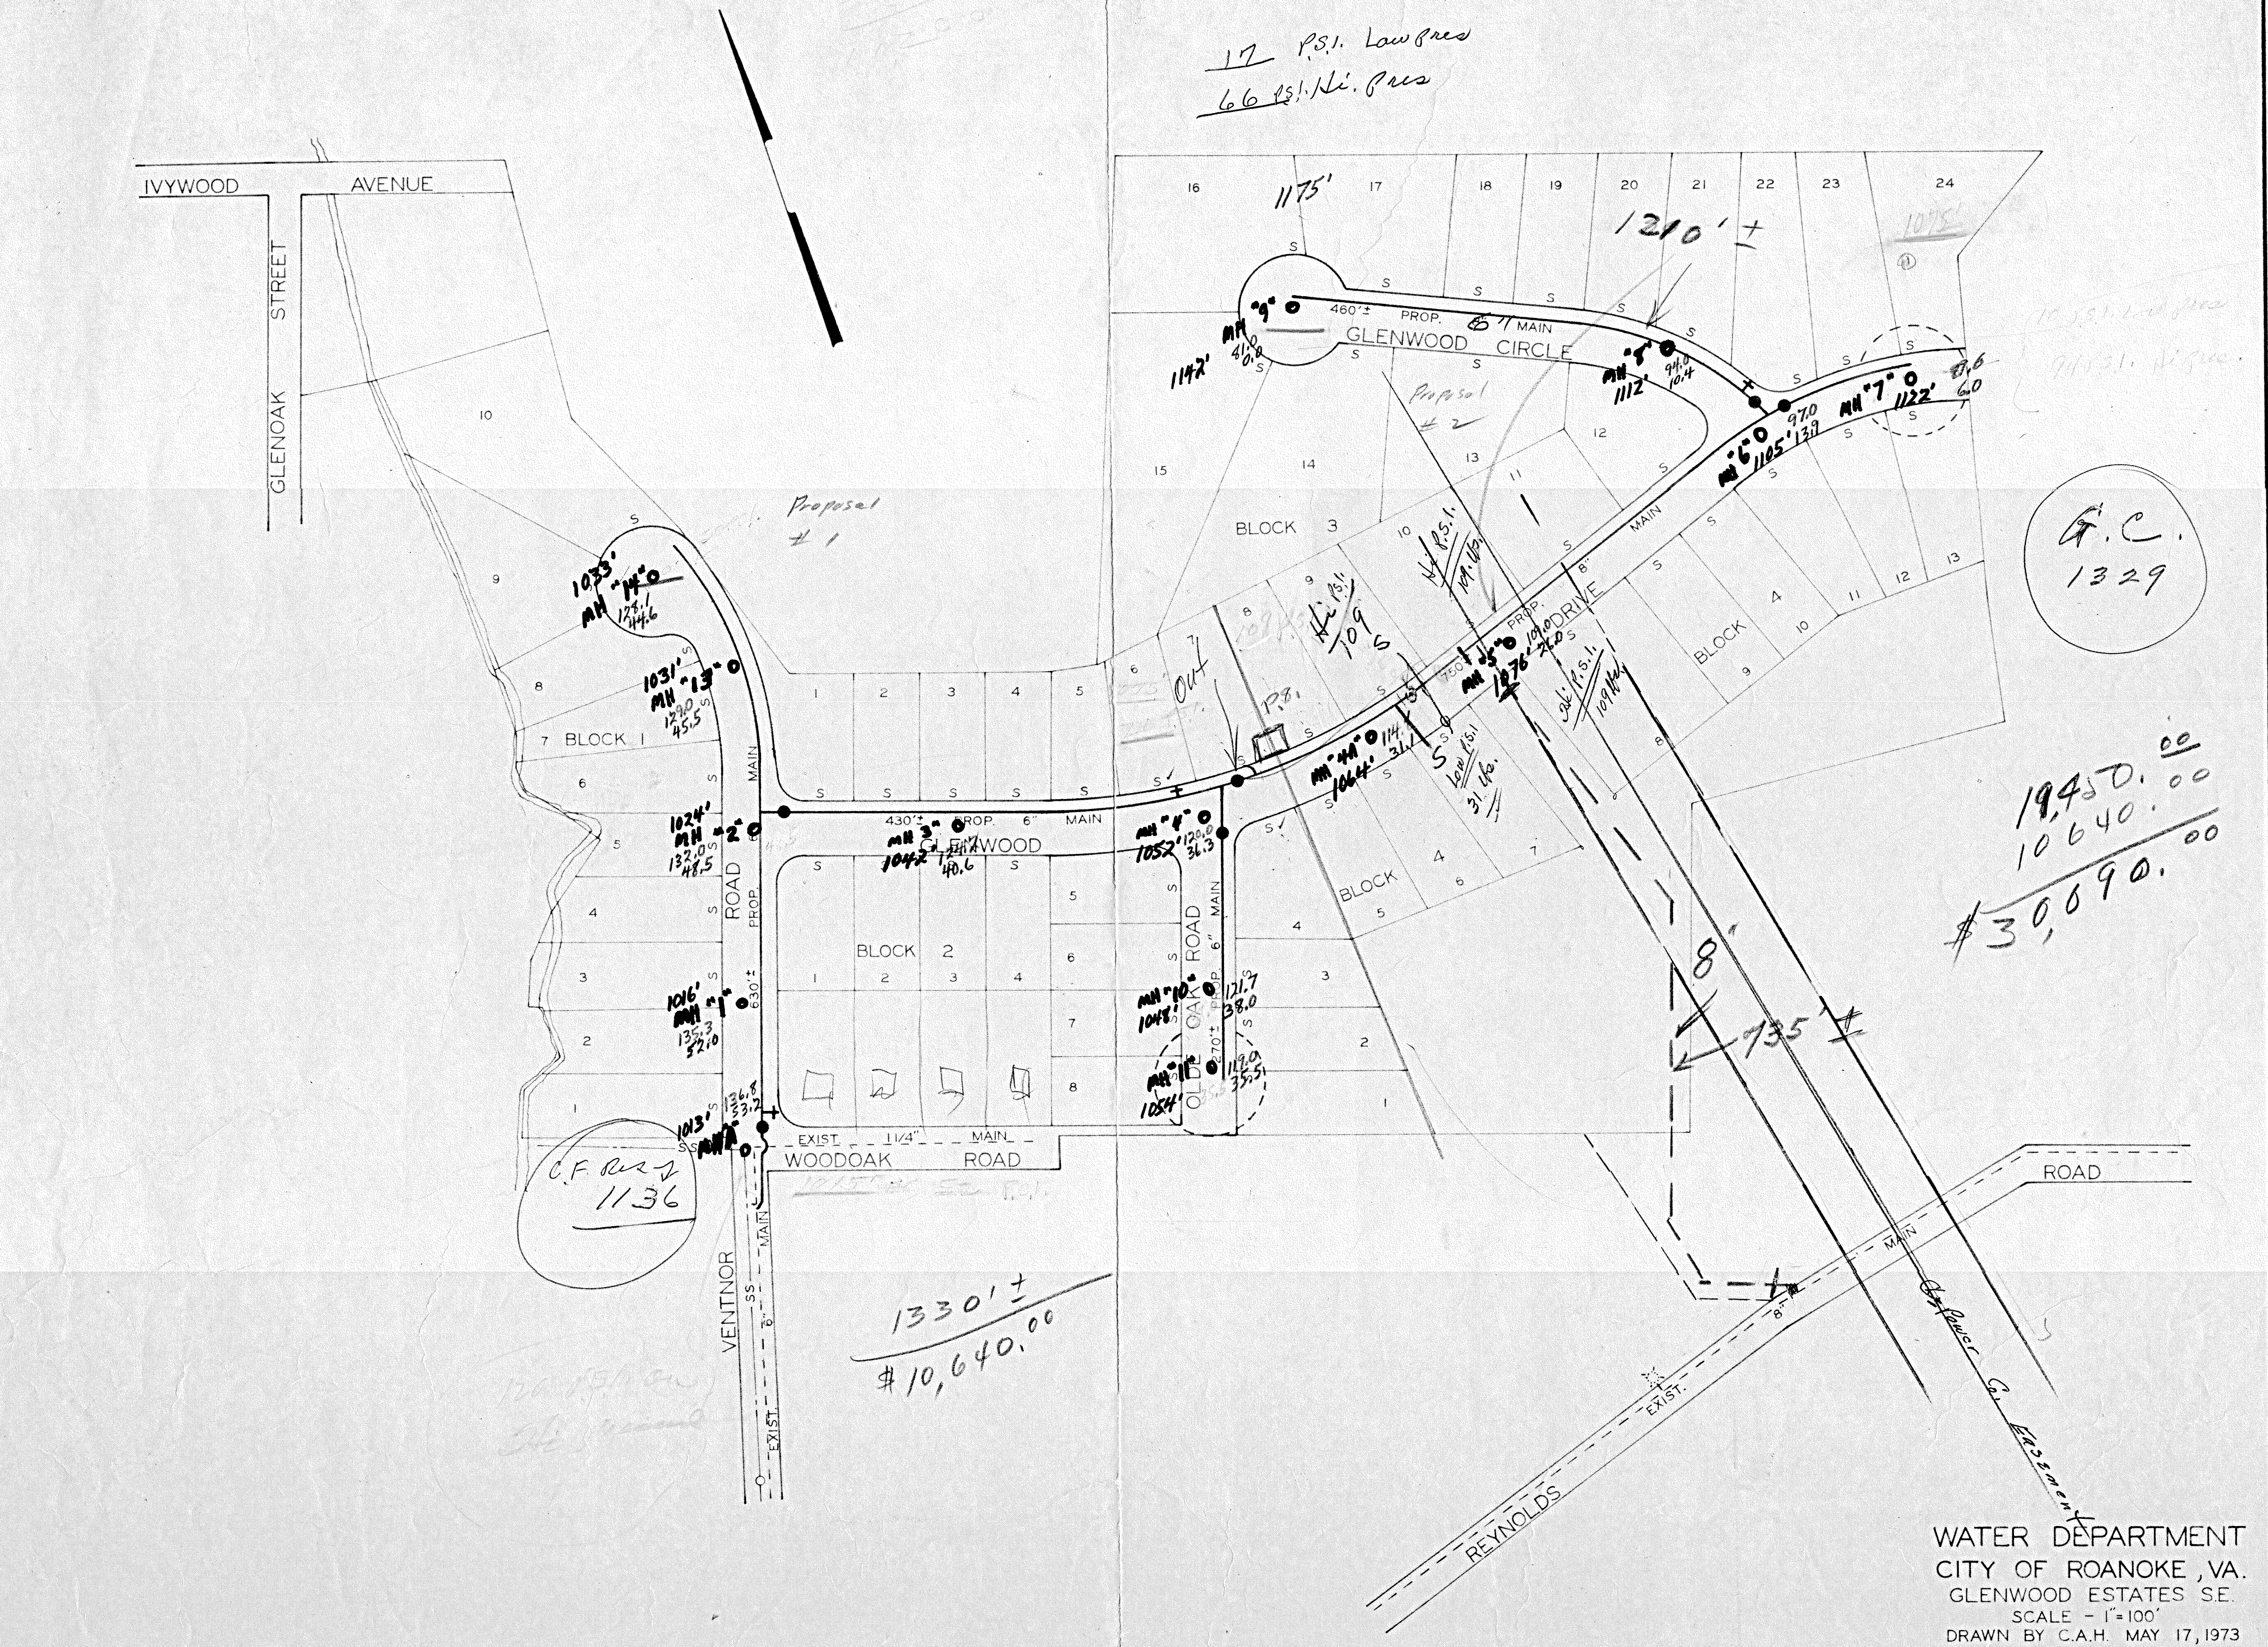

WATER DEPARTMENT
CITY OF ROANOKE, VA.
GLENWOOD ESTATES S.E.
SCALE - 1"=100'
DRAWN BY C.A.H. MAY 17, 1973

DIST MAP 438

73-22