PLAN
SURVEYED BY DATE
PLOTTED
NOTE BOOK ALIGNMENT CHECKED
NO. BY M.H. NOTED
STRUCTURE NOTATNS CH'KD

PROFILE
SURVEYED
PLOTTED
NOTE BOOK GRADES CHECKED
NO. BY M.H. NOTED
STRUCTURE NOTATNS CH'KD

PROFILE:
HEDGELAWN AVE.

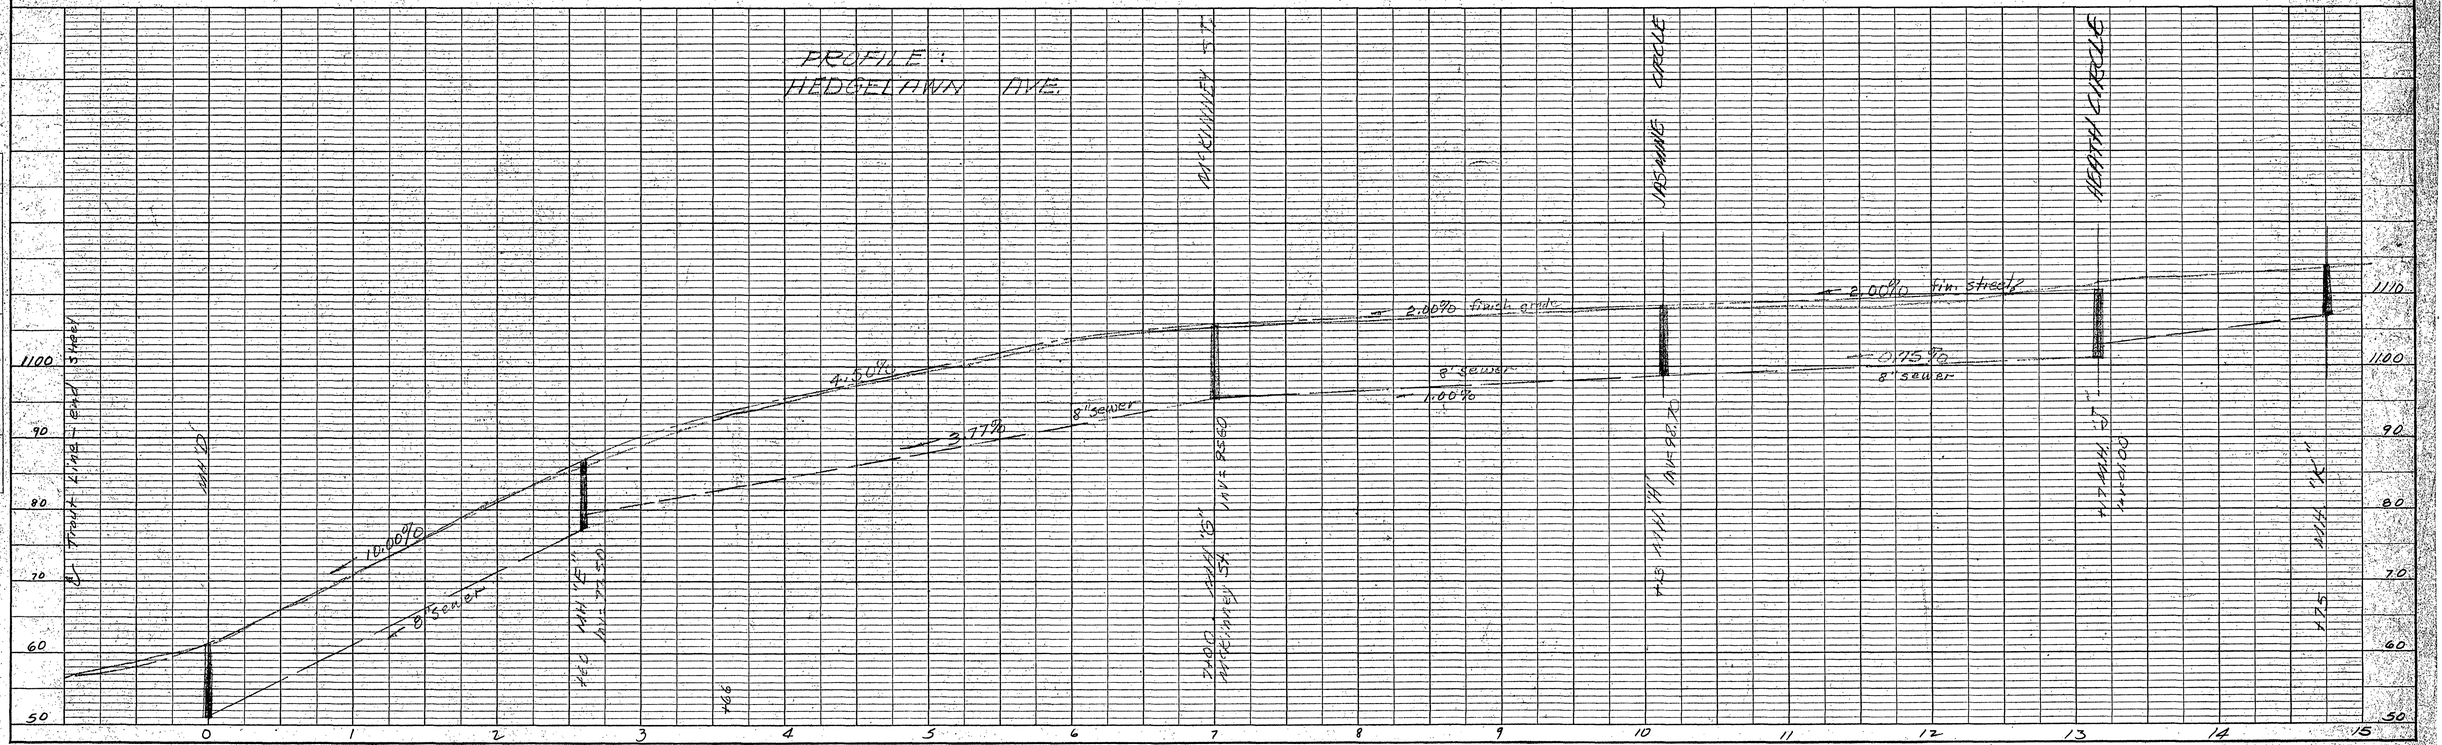

PLATE 1 - PLAN - PROFILE O. P. R. & R. E. STANDARD
KEUFFEL & ESSER CO., NEW YORK.
K & E CO. NO. 345-1 MADE IN U. S. A. 80974