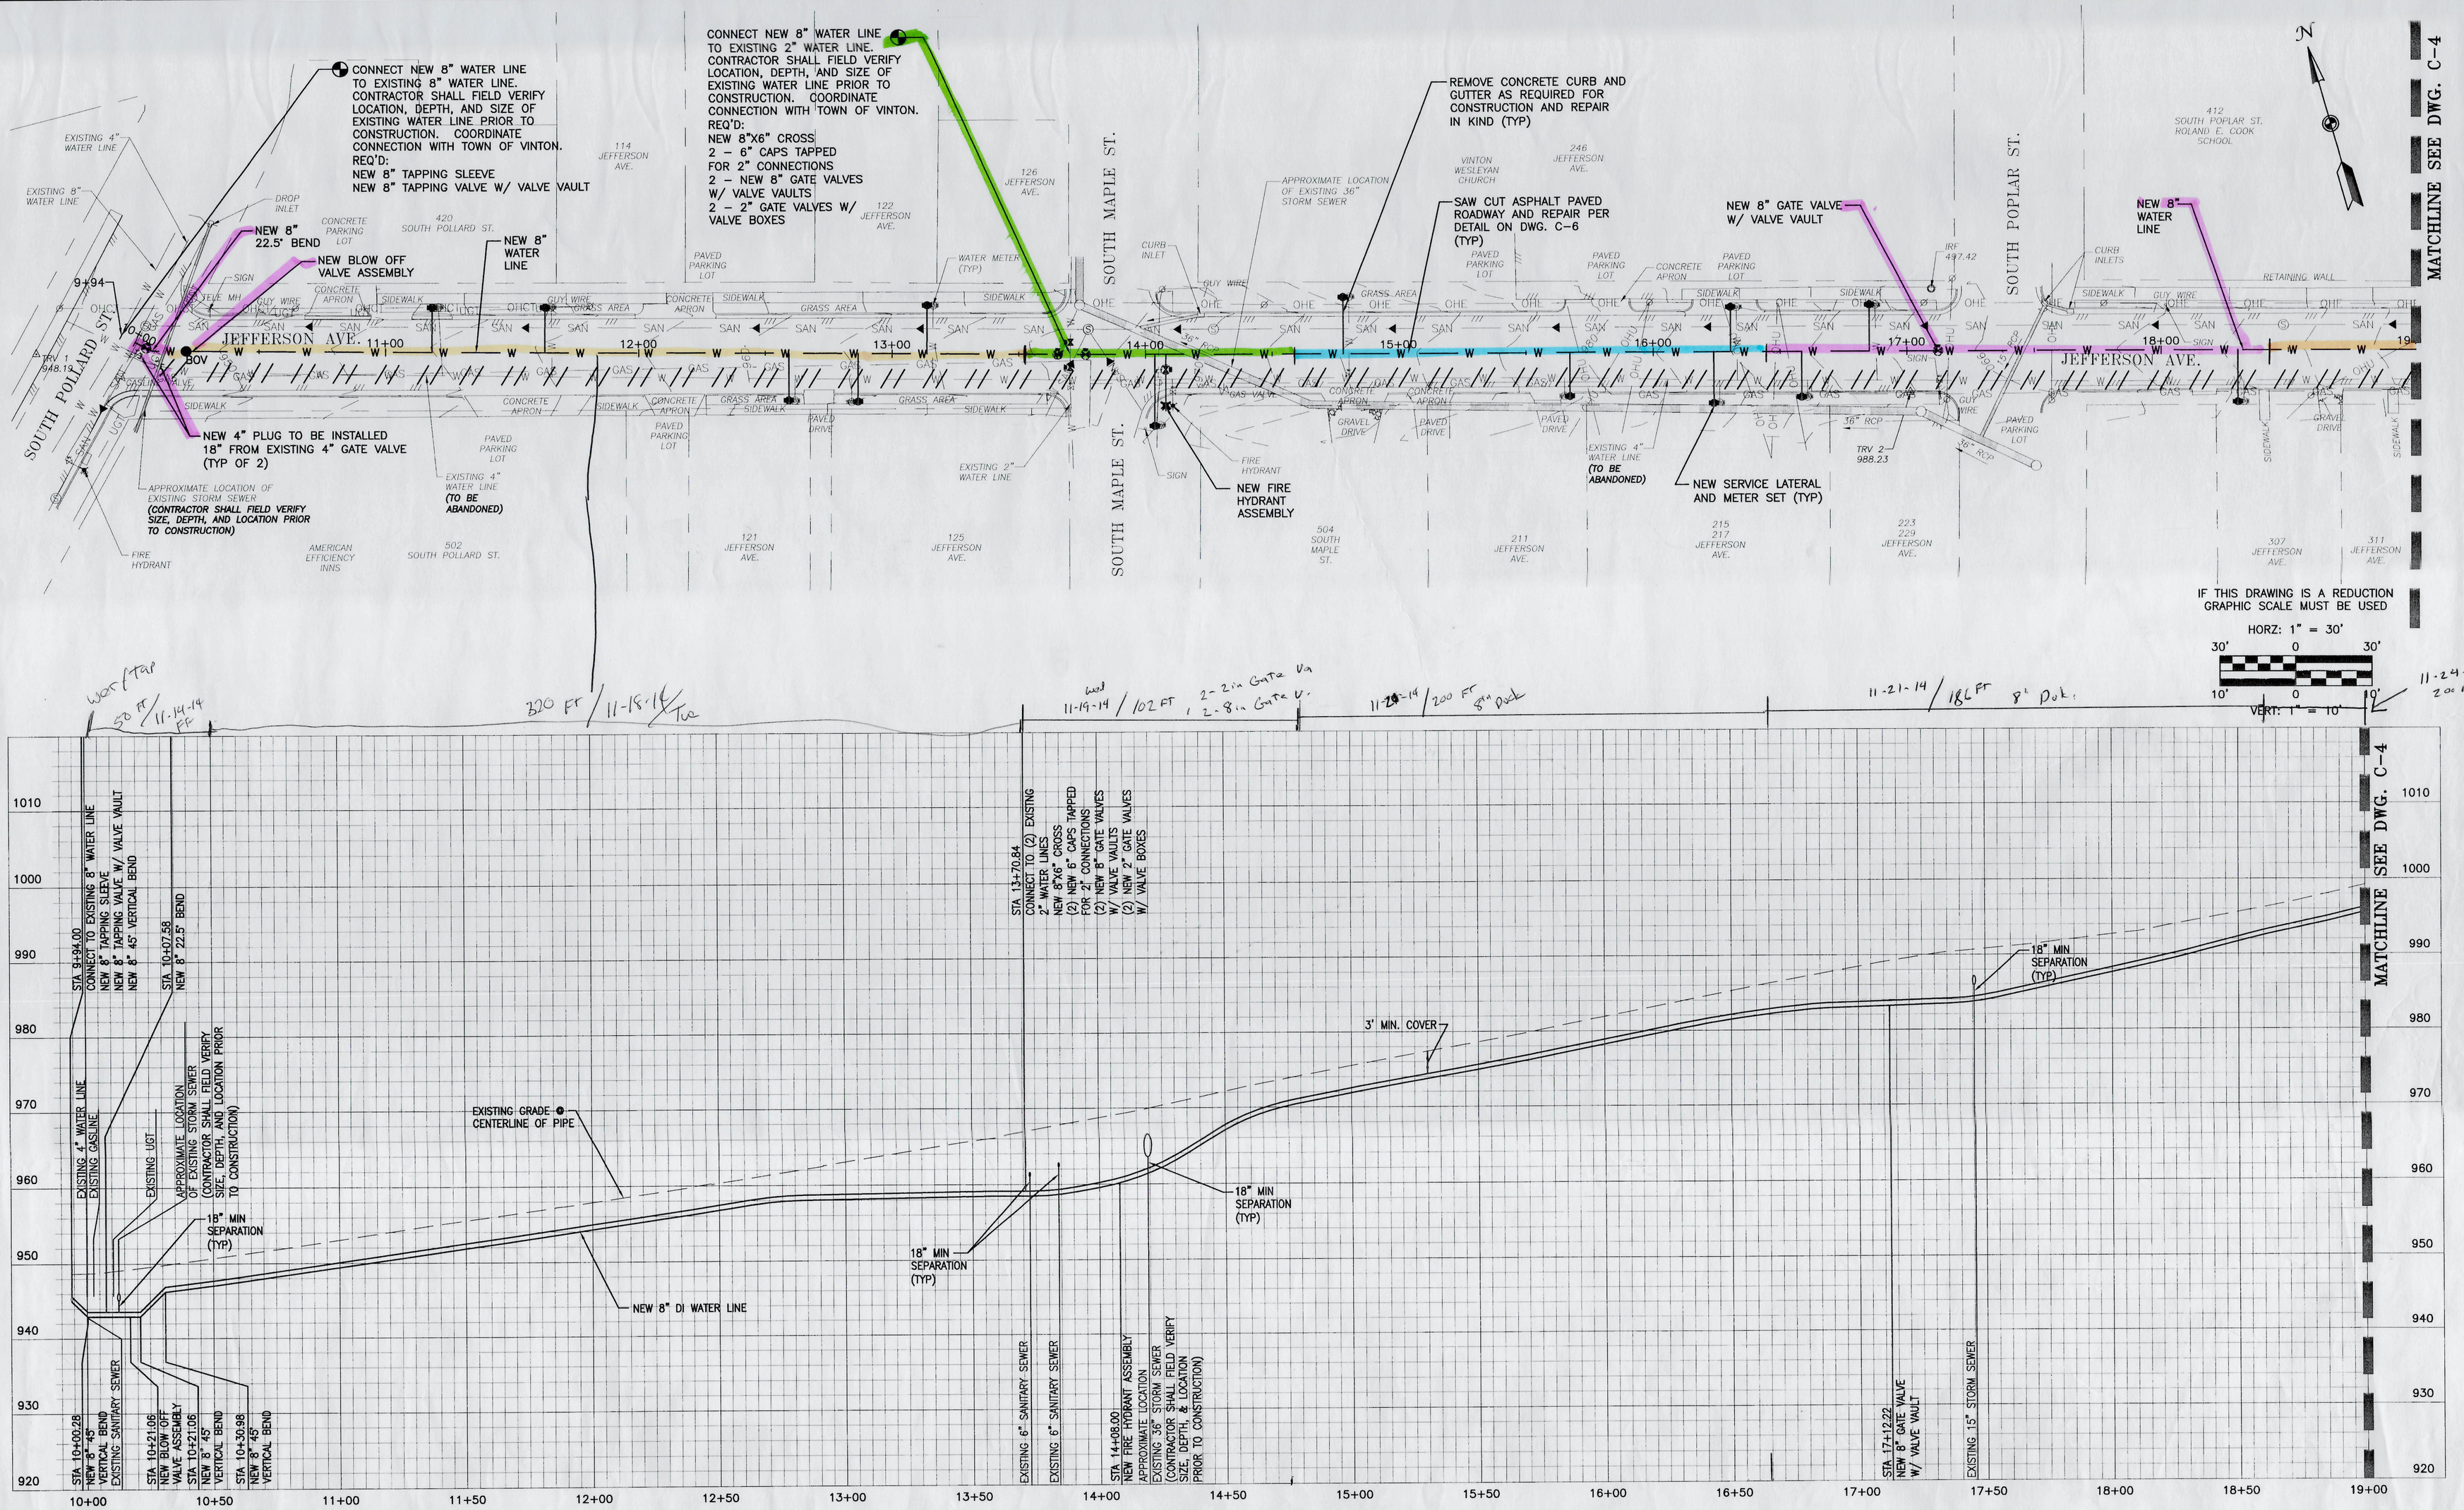

NO.	SHEET REVISION	BY	DATE	NO.	SHEET REVISION	BY	DATE

COMMONWEALTH OF VIRGINIA
DONALD B. SMITH
Lic. No. 16774
4/30/14
PROFESSIONAL ENGINEER

Monday
Tuesday
Wednesday
Thursday
Friday

WWA ASSOCIATES
ENGINEERS SURVEYORS PLANNERS
PO Box 4119 Lynchburg, VA 24502 Phone: 434 316 6080
3040 Avenmore Square Pl. Charlottesville, VA 22911 Phone: 434 984 2780
www.wwassociates.net

DESIGNED BY: JMF	PROJECT: JEFFERSON AVENUE WATER LINE IMPROVEMENTS TOWN OF VINTON, VIRGINIA			SET REV. NO. 1
DRAWN BY: WSW	TITLE: NEW WATER LINE – PLAN AND PROFILE			DRAWING NUMBER: C-3
DHR BY: JAC				SHEET NUMBER: 3 of 7
WWA NUMBER: 214005.01	FILE NAME: 214005L_WM1.dwg	DISCIPLINE: CIVIL	SCALE: H: AS SHOWN V: N/A	DATE: 4-30-14

M:\214005.00 Vinton\214005.01 Design\dwg\214005L_WM1.dwg