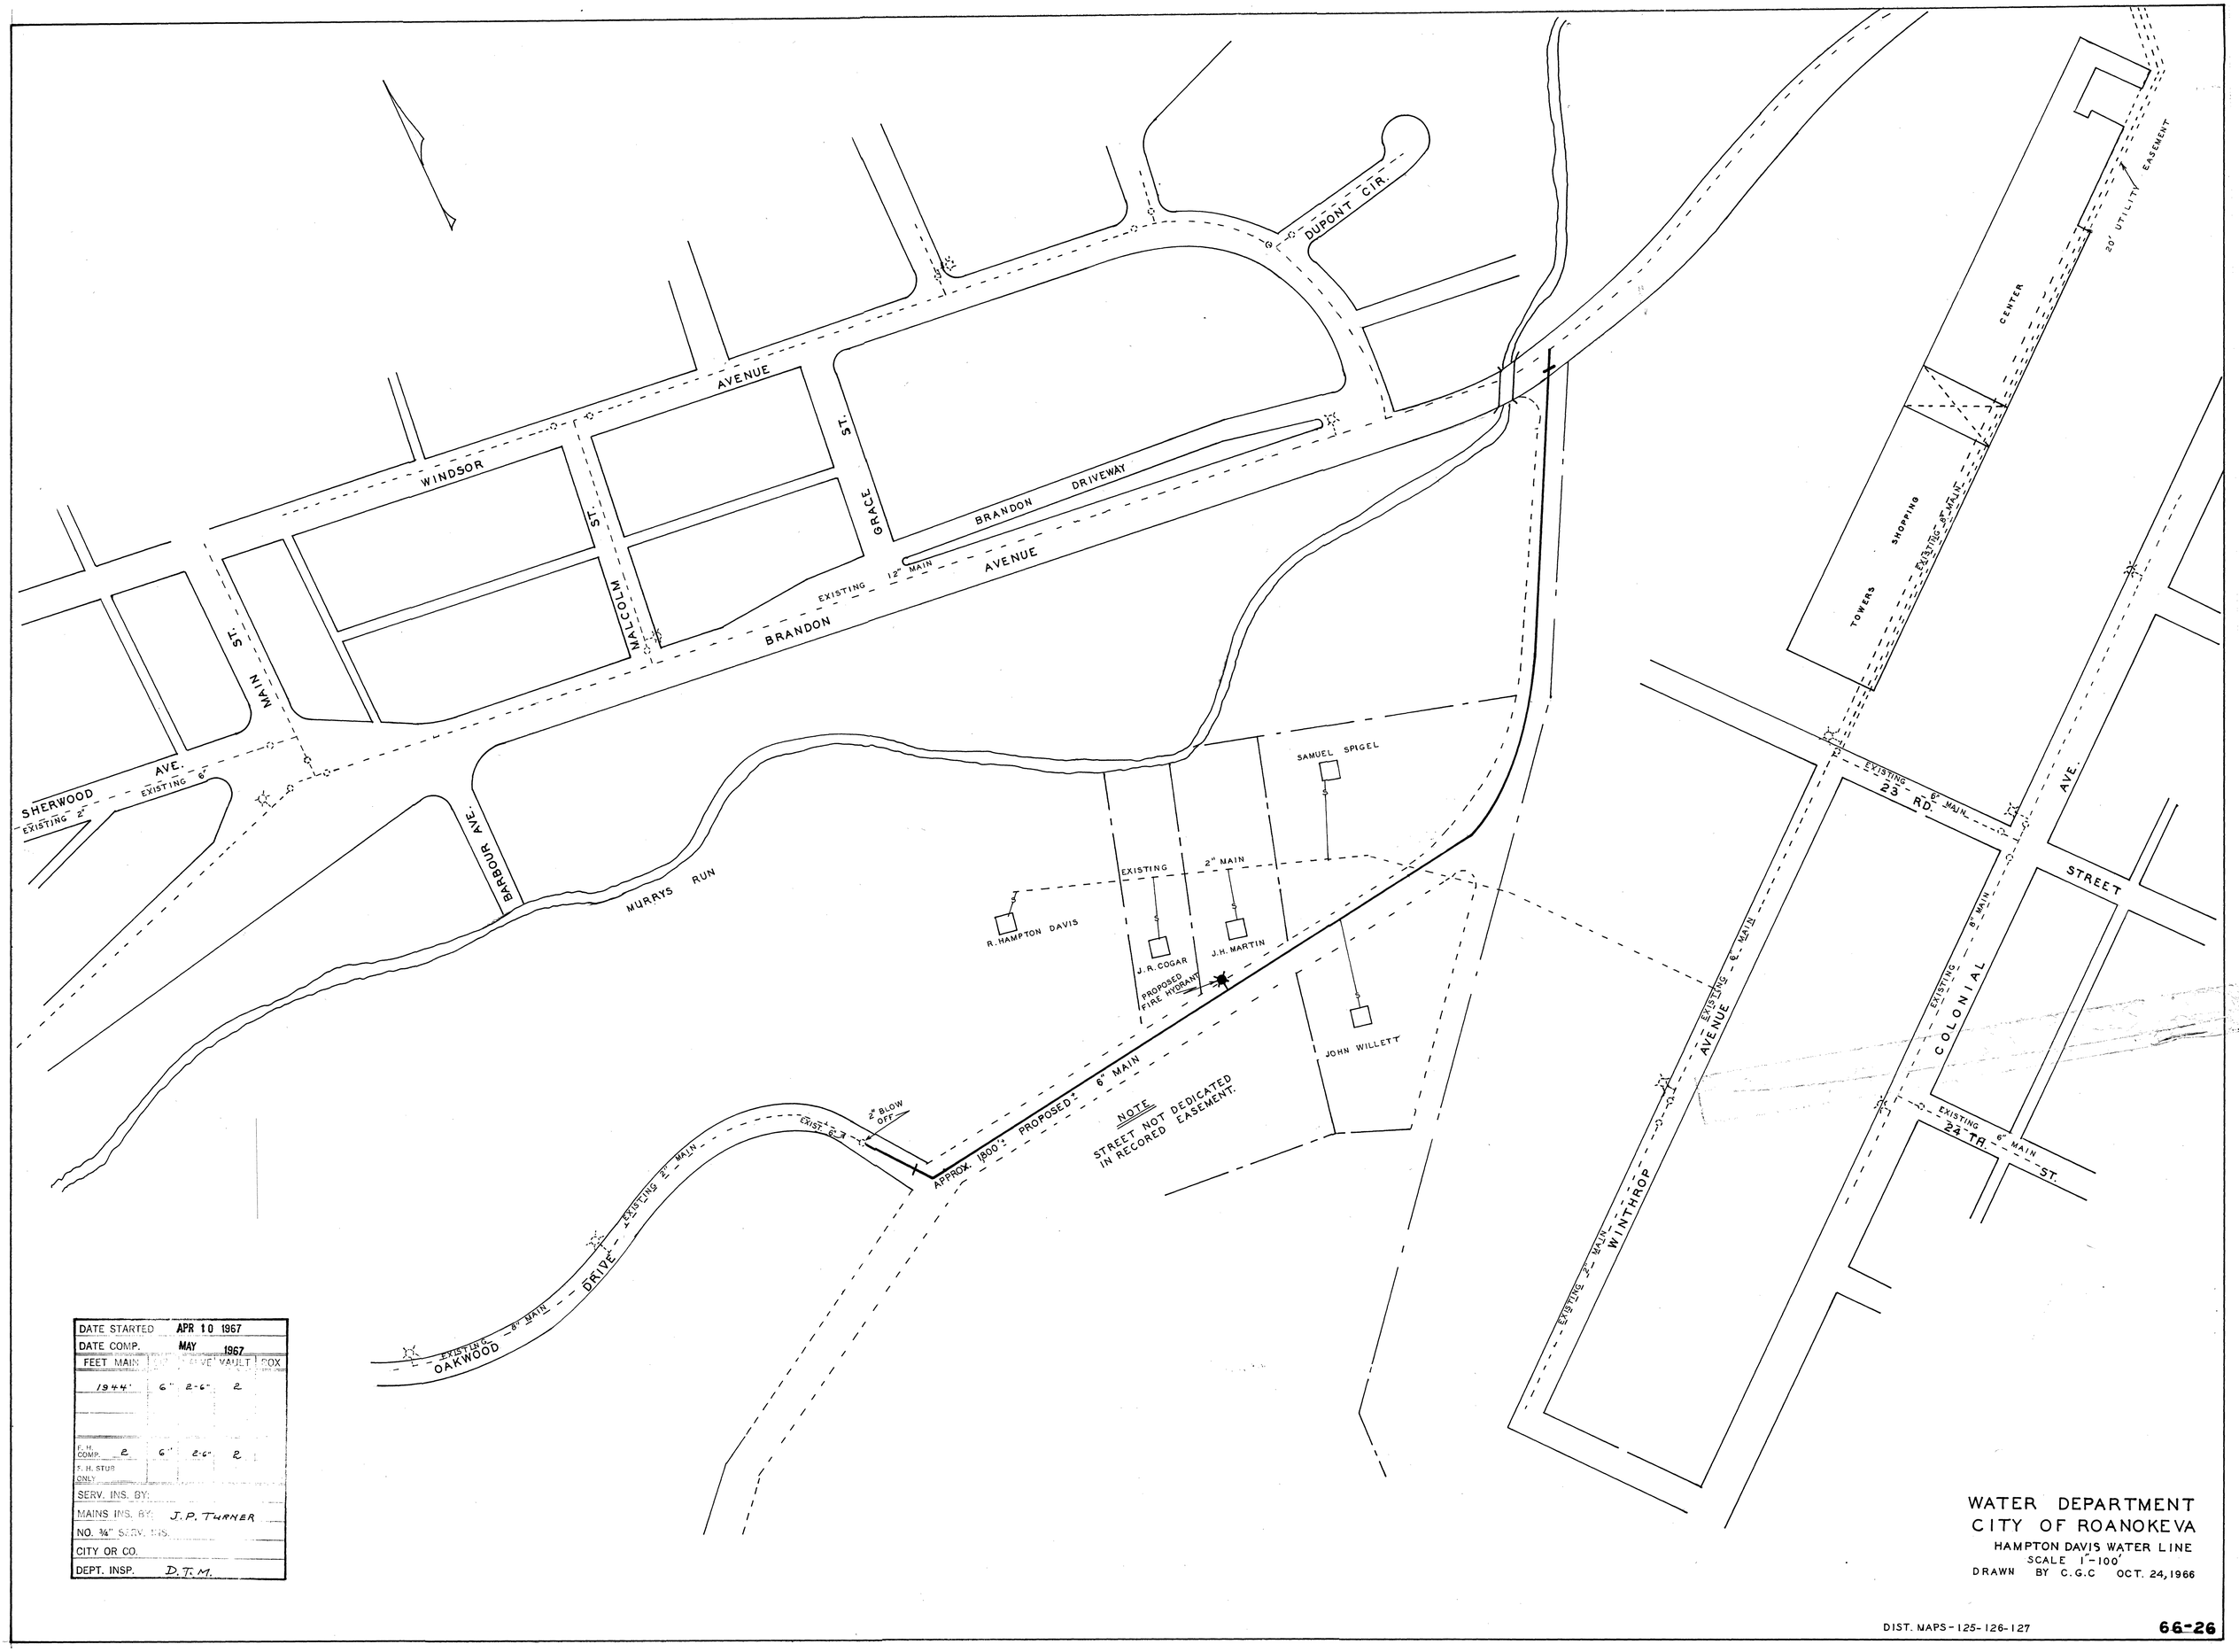

DATE STARTED	APR 10 1967			
DATE COMP.	MAY 1967			
FEET MAIN	SIZE	SERVICE	VAULT	BOX
1944'	6"	2-6"	2	
F.H. COMP. 2	6"	2-6"	2	
T.H. STUB ONLY				
SERV. INS. BY:				
MAINS INS. BY: J.P. TURNER				
NO. ¾" SERV. INS.				
CITY OR CO.				
DEPT. INSP. D.T.M.				

WATER DEPARTMENT
CITY OF ROANOKEVA
HAMPTON DAVIS WATER LINE
SCALE 1"-100'
DRAWN BY C.G.C OCT. 24, 1966

DIST. MAPS - 125-126-127

66-26