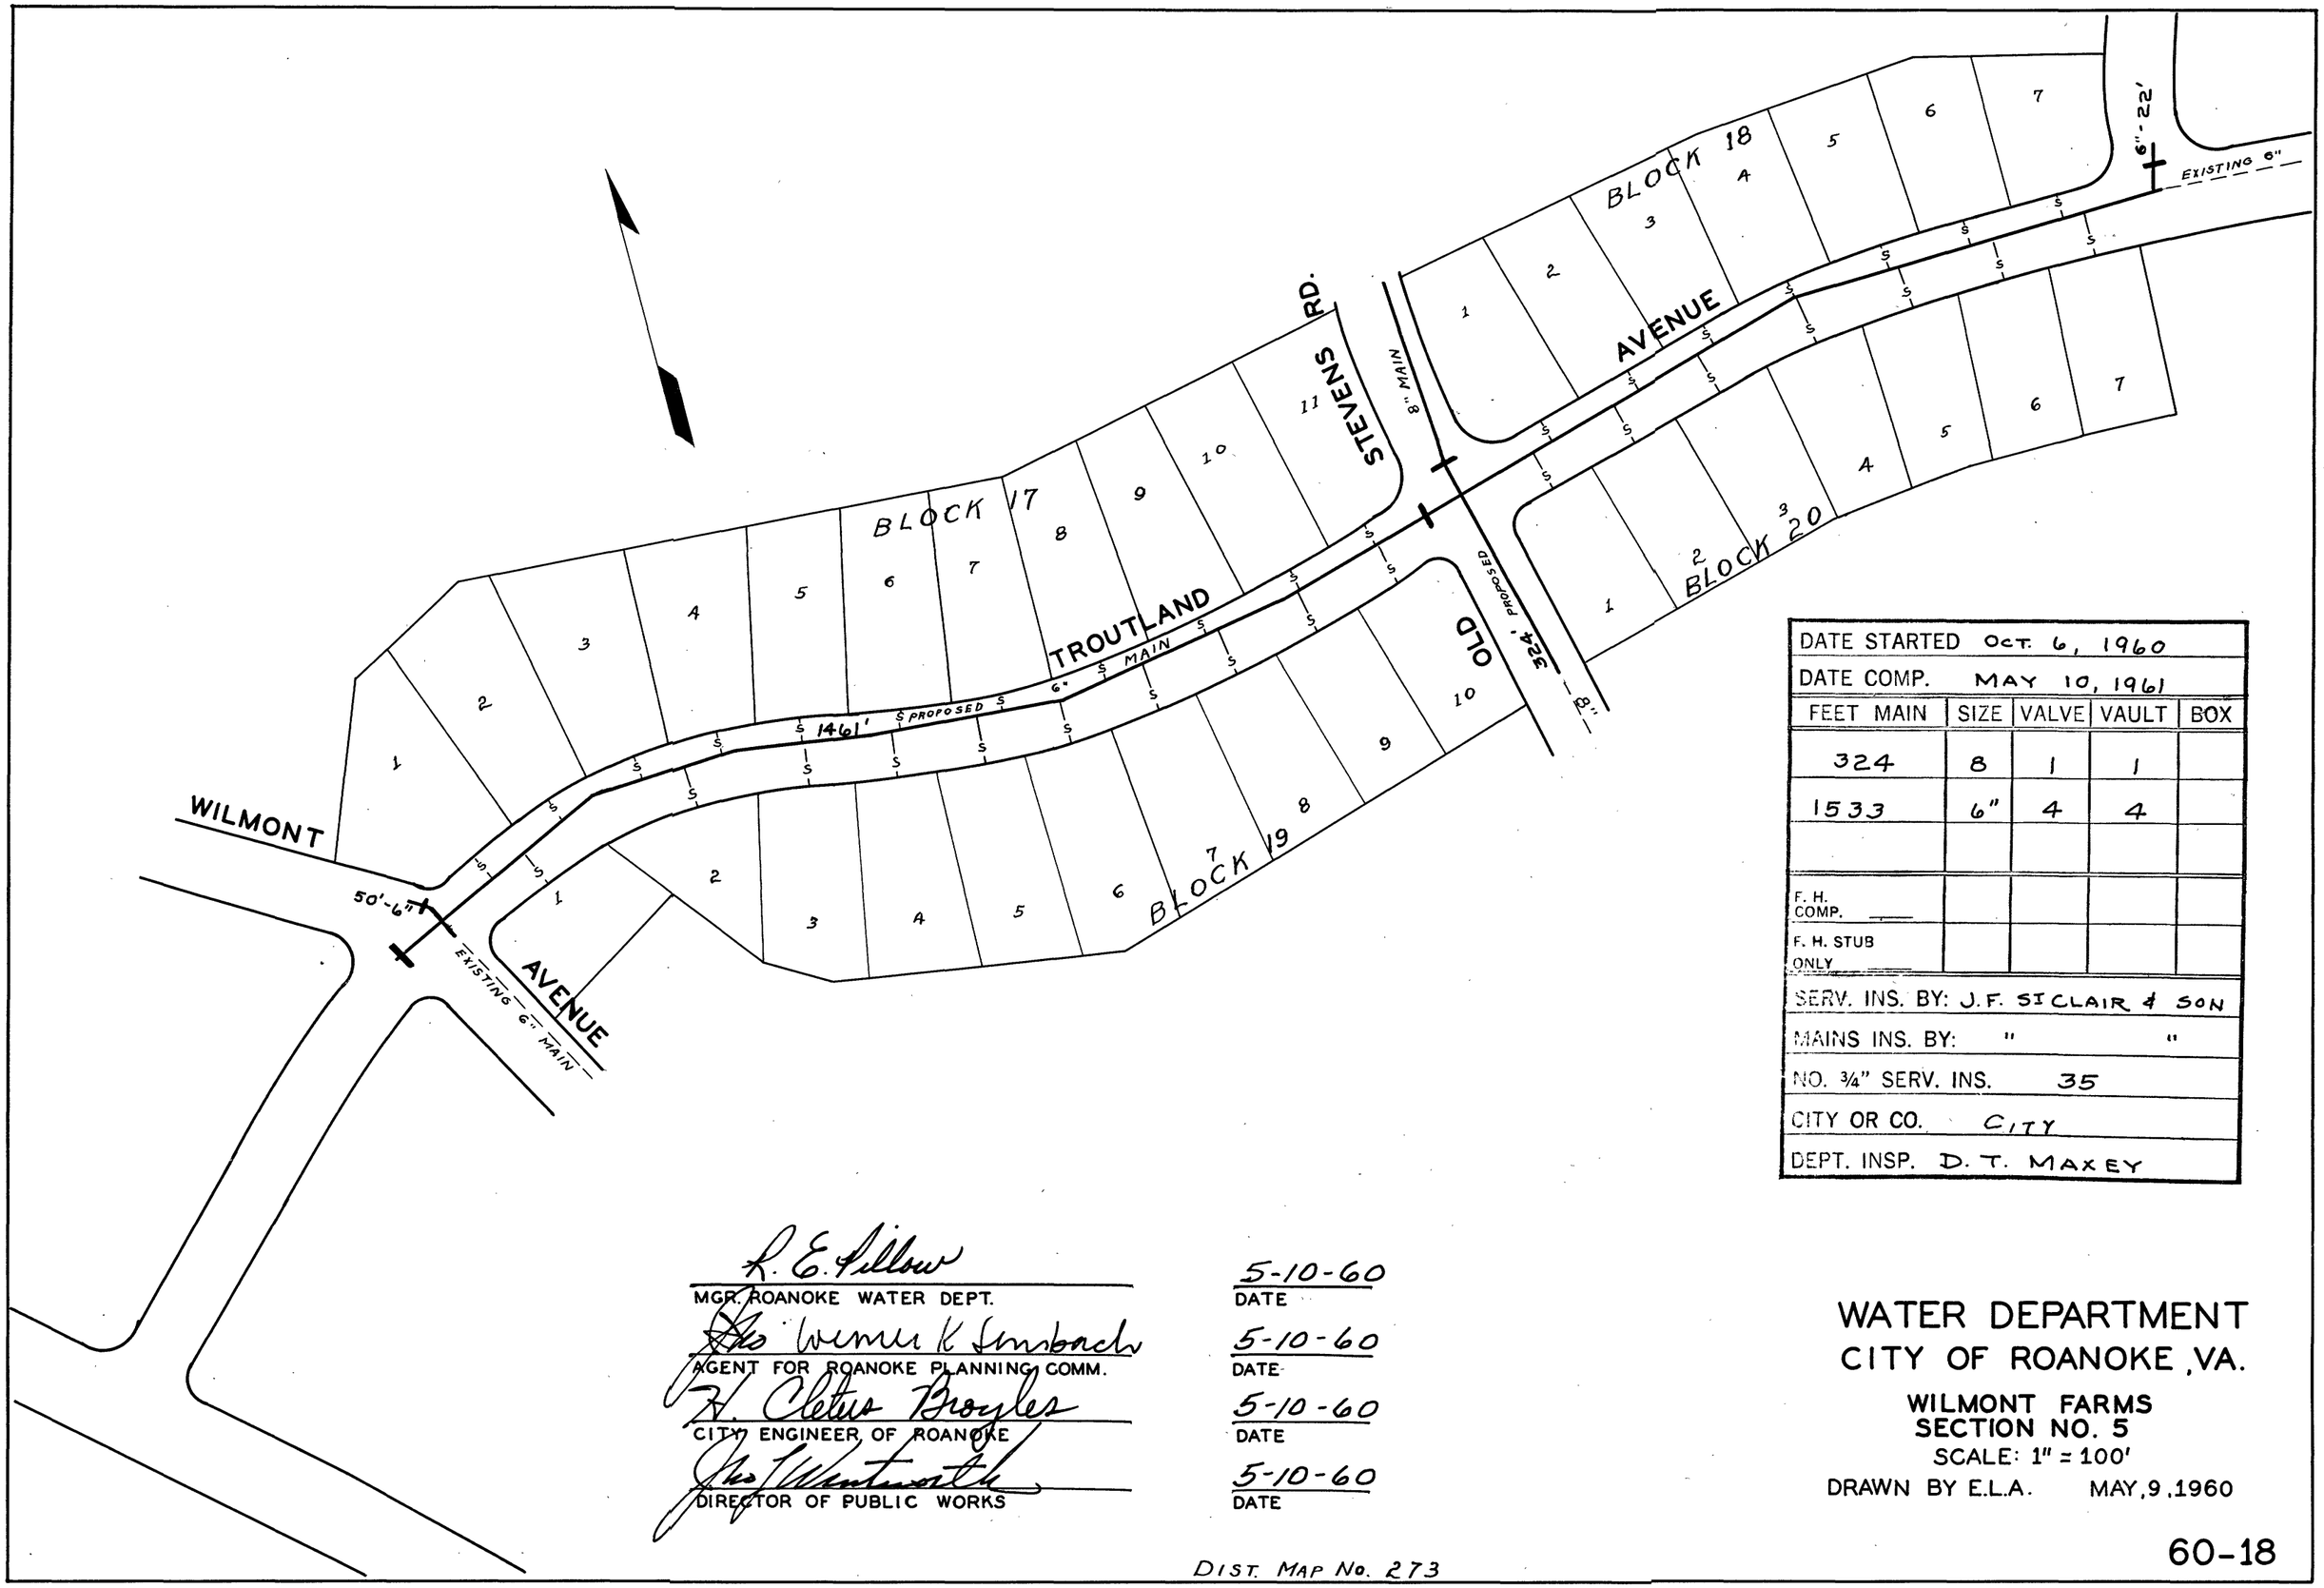

DATE STARTED Oct. 6, 1960				
DATE COMP. MAY 10, 1961				
FEET MAIN	SIZE	VALVE	VAULT	BOX
324	8	1	1	
1533	6"	4	4	
F. H. COMP. ___				
F. H. STUB ONLY ___				
SERV. INS. BY: J.F. SICLAIR & SON				
MAINS INS. BY: " "				
NO. 3/4" SERV. INS. 35				
CITY OR CO. CITY				
DEPT. INSP. D. T. MAXEY				

R. E. Sillow — MGR. ROANOKE WATER DEPT. — 5-10-60 DATE

Geo Werner K Sonbach — AGENT FOR ROANOKE PLANNING COMM. — 5-10-60 DATE

H. Clete Broyles — CITY ENGINEER OF ROANOKE — 5-10-60 DATE

Geo T Wentworth — DIRECTOR OF PUBLIC WORKS — 5-10-60 DATE

WATER DEPARTMENT
CITY OF ROANOKE, VA.

WILMONT FARMS
SECTION NO. 5

SCALE: 1" = 100'

DRAWN BY E.L.A. MAY, 9, 1960

DIST. MAP No. 273

60-18