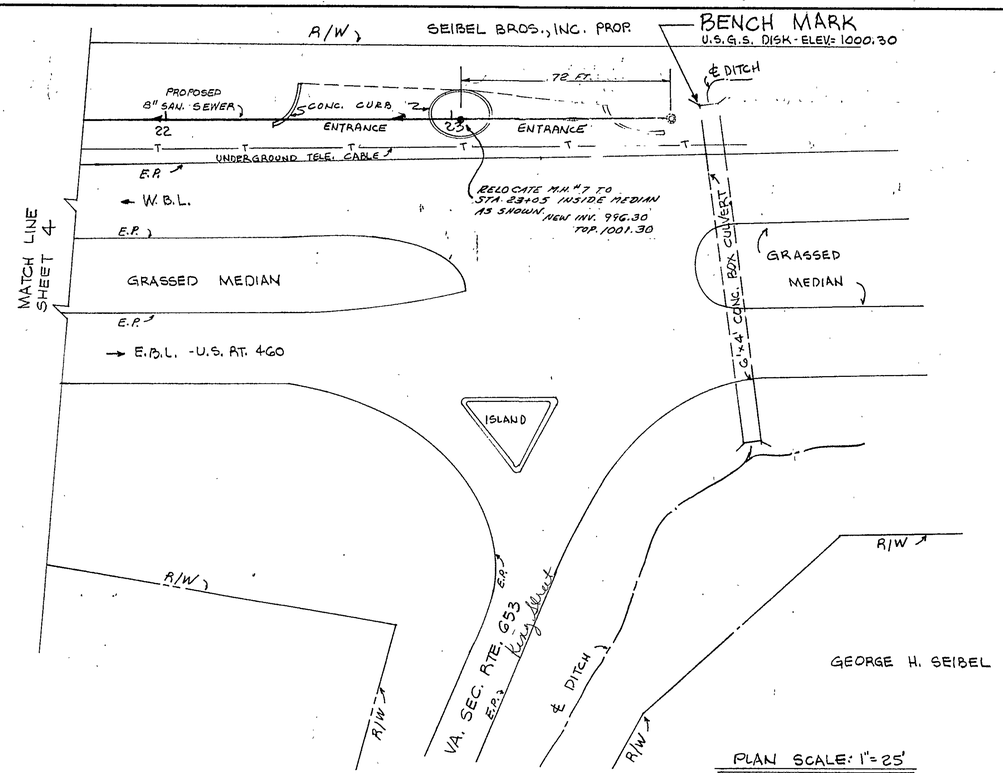

PLAN SCALE: 1" = 25'

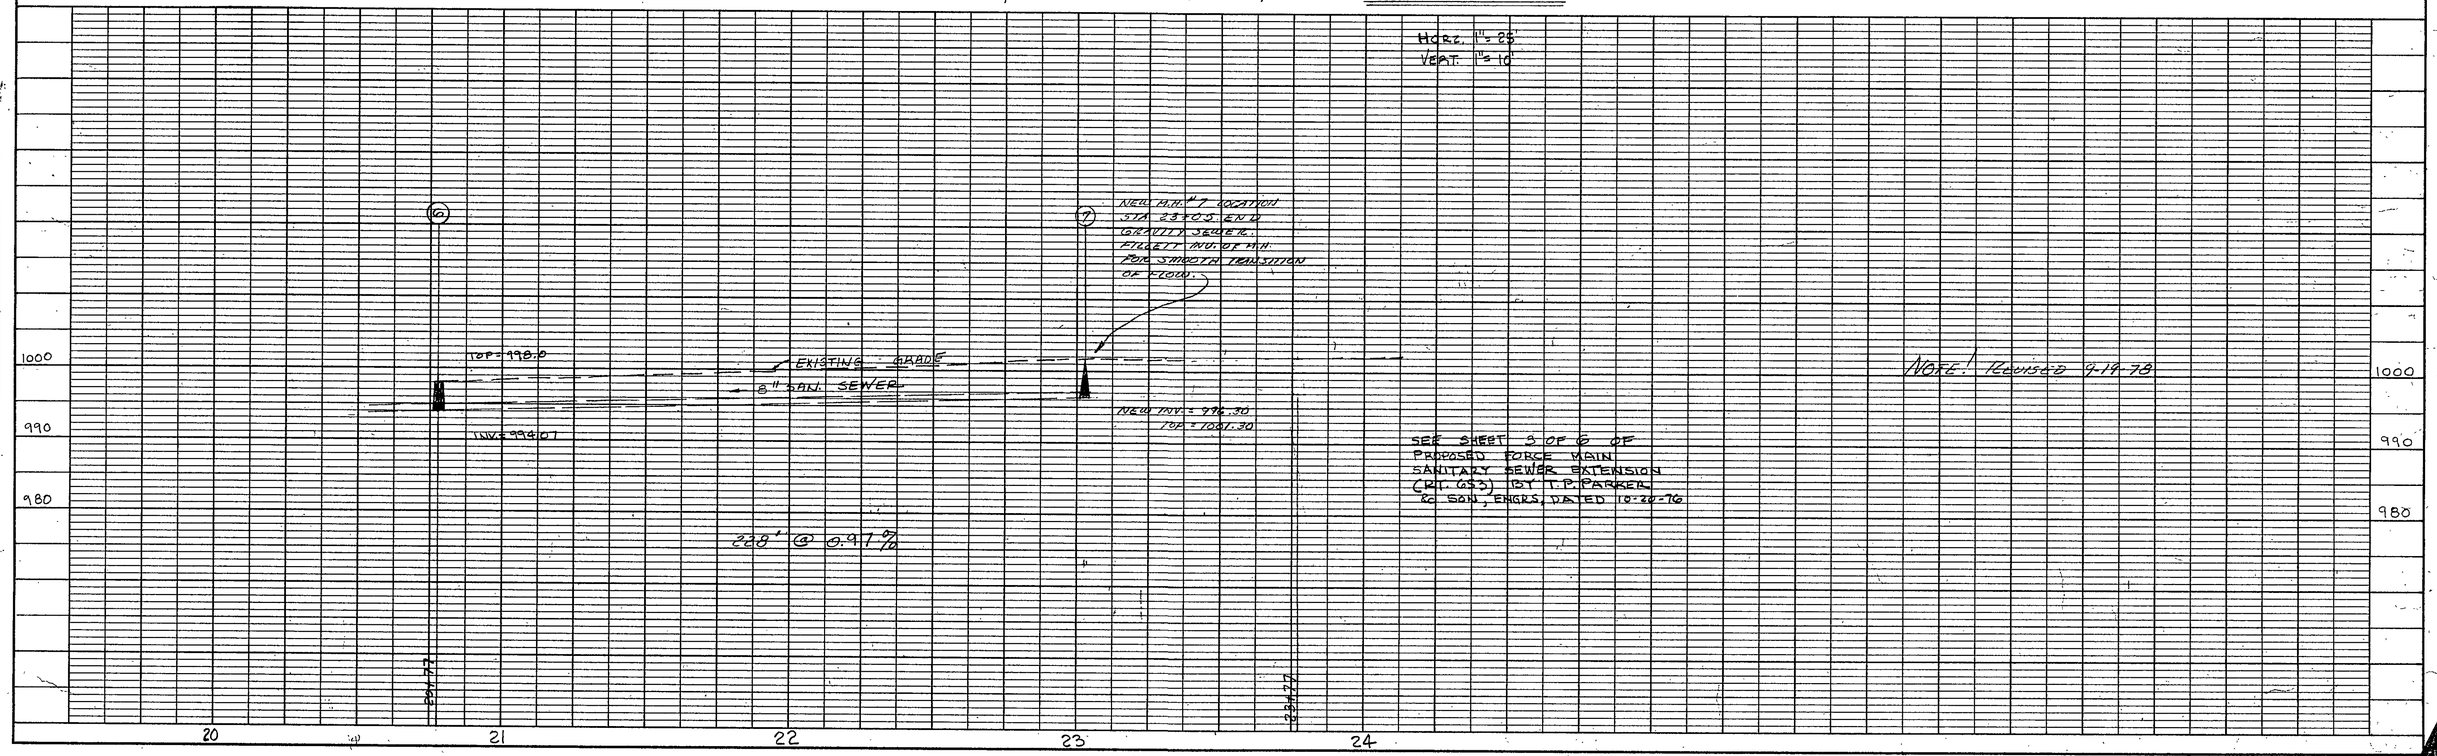

COMMONWEALTH OF VIRGINIA
JOHN T. PARKER
CIVIL ENGINEER
CERTIFICATE No.
5447
CERTIFIED PROFESSIONAL ENGINEER

PLAN		BY	DATE
NOTE BOOK	SURVEYED. PLOTTED. ALIGNMENT CHECKED.		
No.	B.C. OR MVT CHECKED.		

PROFILE		BY	DATE
NOTE BOOK	SURVEYED. PLOTTED. GRADES CHECKED. B. M.'s NOTED.		
No.	STRUCTURE NOTATIONS CHECKED.		

K+E PLATE 1, PLAN-PROFILE
KEUFFEL & ESSER CO.
48 7008 MADE IN U.S.A.