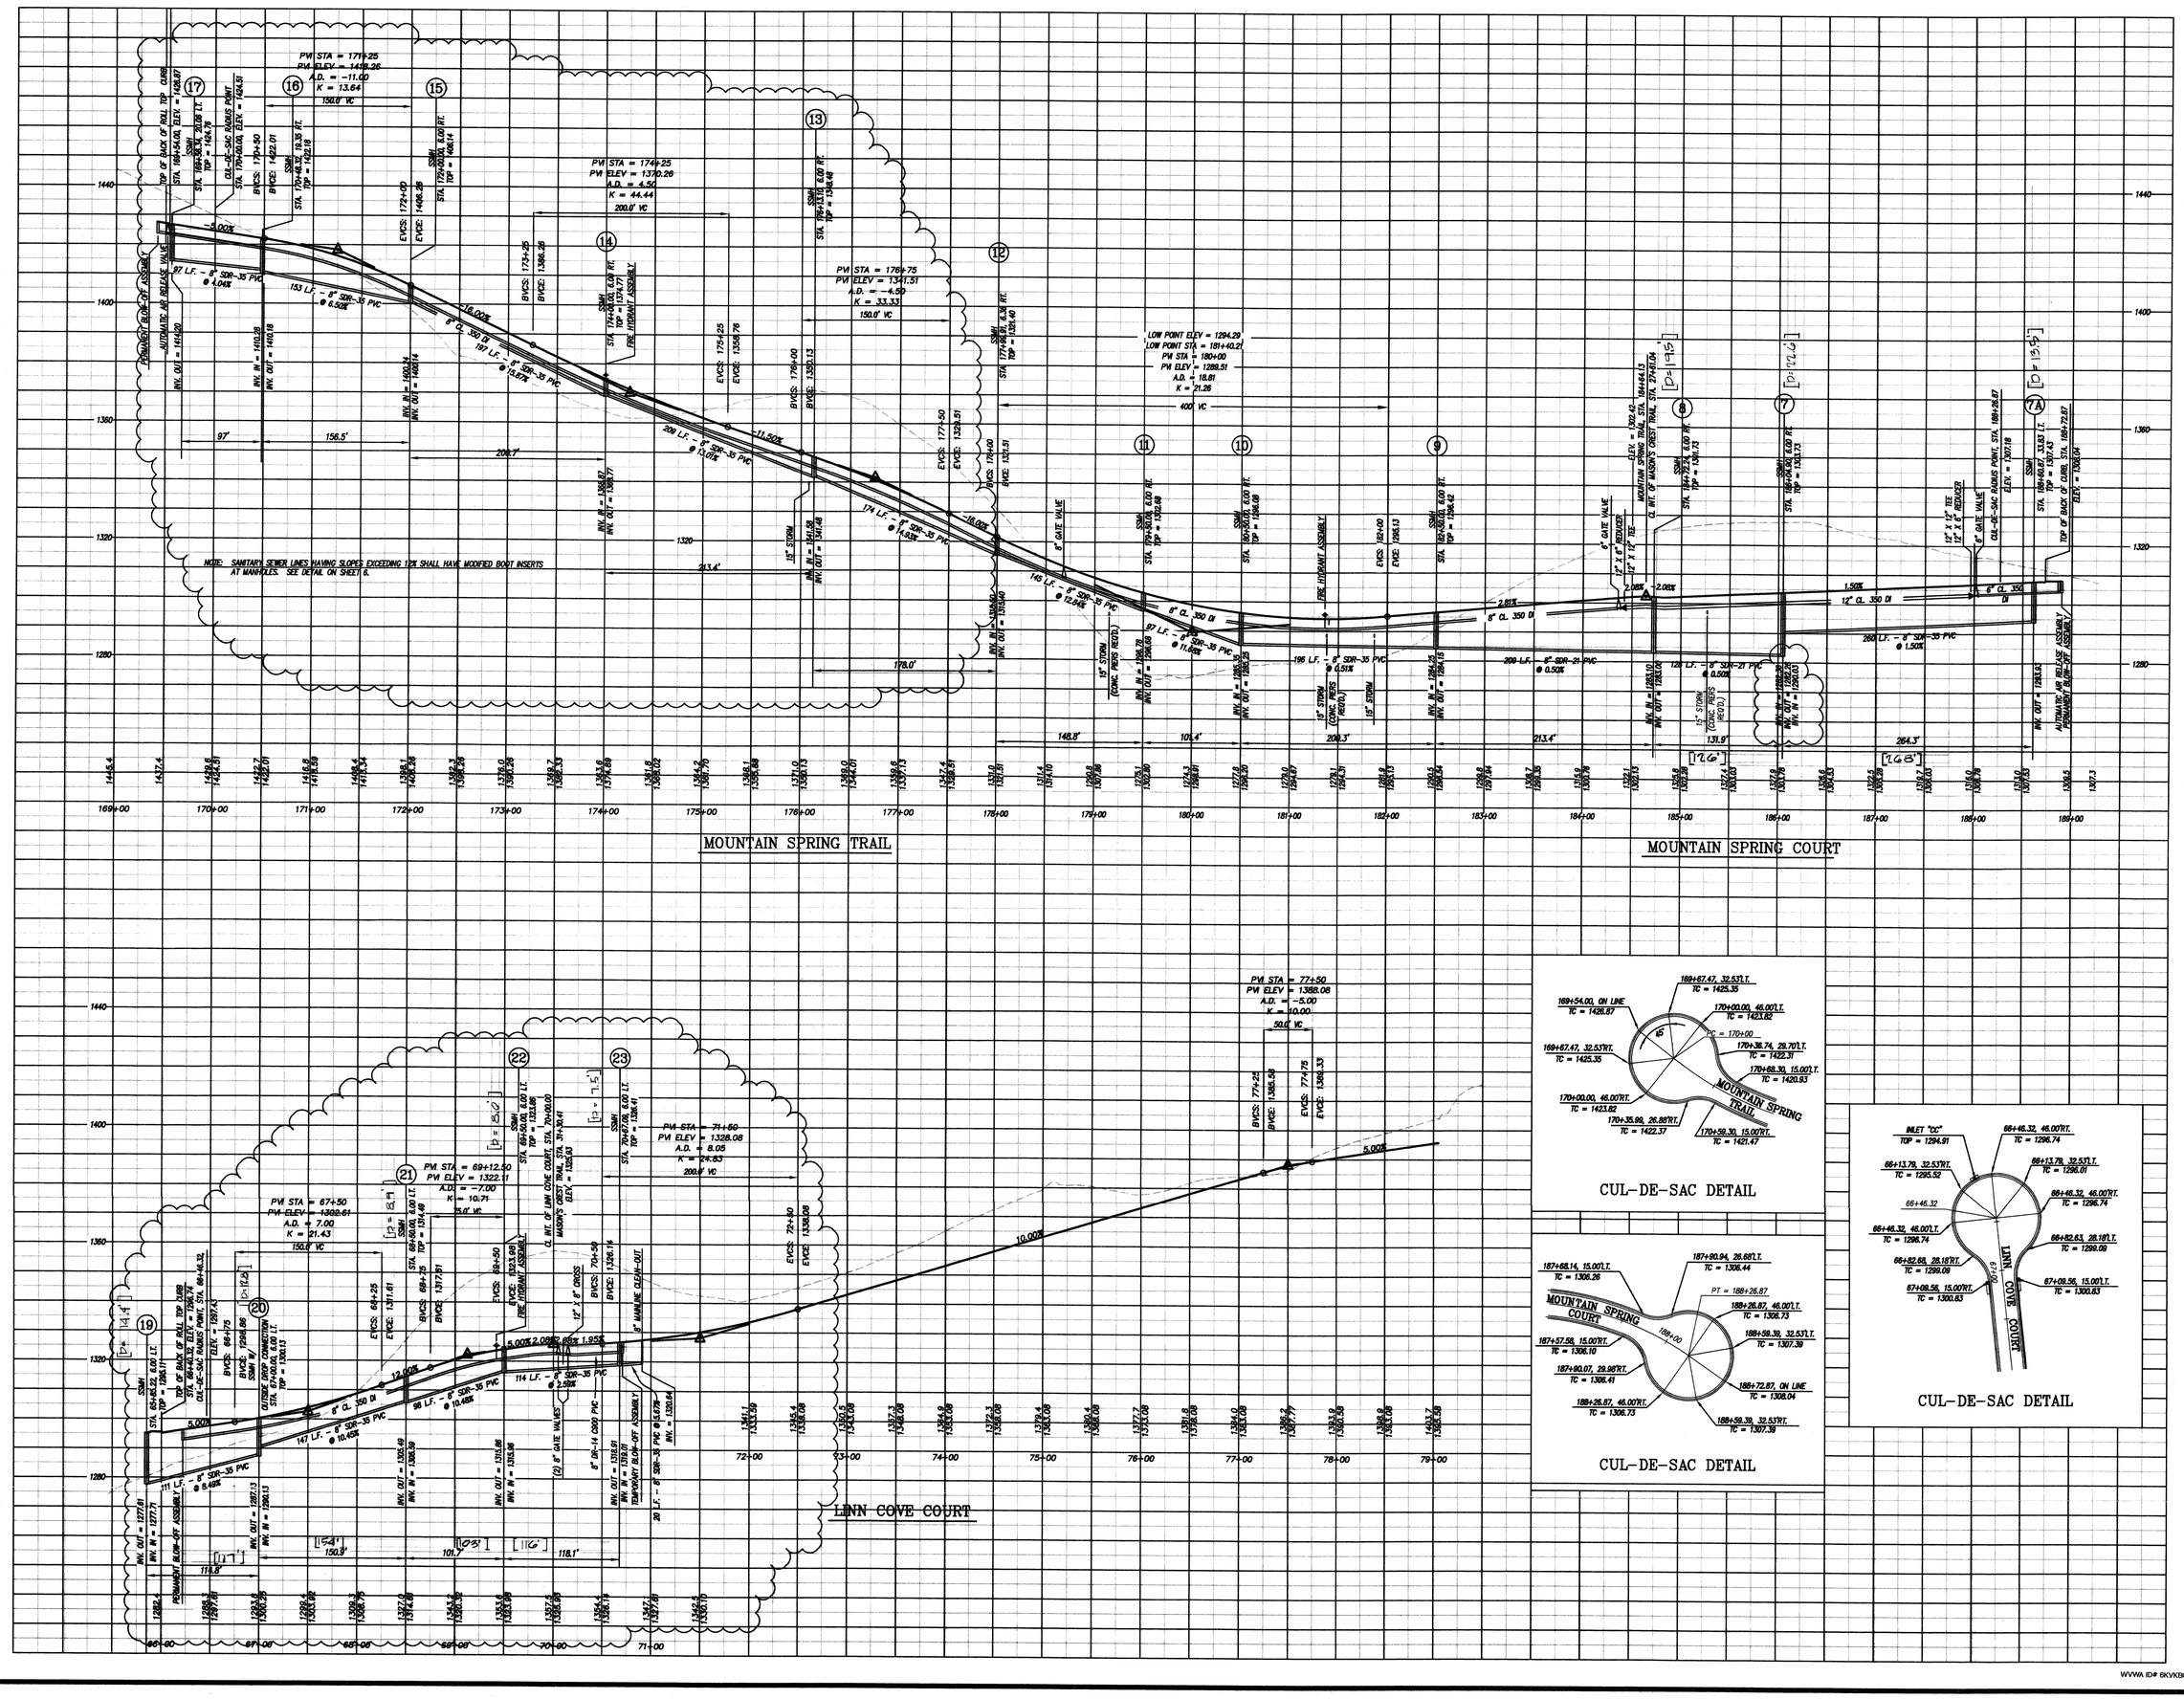

LUMSDEN ASSOCIATES, P.C.
ENGINEERS-SURVEYORS-PLANNERS
ROANOKE, VIRGINIA

PHONE: (540) 774-4411
FAX: (540) 772-4445
E-MAIL: MAIL@LUMSDENPC.COM

4464 BRAMBLETON AVENUE
P.O. BOX 20666
ROANOKE, VIRGINIA 24018

COMMONWEALTH OF VIRGINIA
12-19-05
B. LEE HENDERSON JR.
PROFESSIONAL ENGINEER
NO. 17591

ROAD PROFILES

Mason's Crest

SECTION No. 1
MASON'S CREST
PREPARED FOR
RADFORD & COMPANY
CAVE SPRING MAGISTERIAL DISTRICT
ROANOKE COUNTY, VIRGINIA

REVISIONS

NO.	DATE	DESCRIPTION
1	12/19/05	REVISED ROAD GRADES STA 170+00 TO STA 185+00 PER ROANOKE COUNTY COMMENTS
2	10/25/06	WATER & SAN. SEWER
3		
4		
5		

DATE: MAY 27, 2005
SCALE: 1"=60' (H), 1"=20' (V)
COMMISSION NO: 04-136

SHEET 11 OF 18

WVWA ID# 8KVKBC

w:\drawings\2004\04136\eng\04136pr01.dwg
04136pr01-pr02.plt