


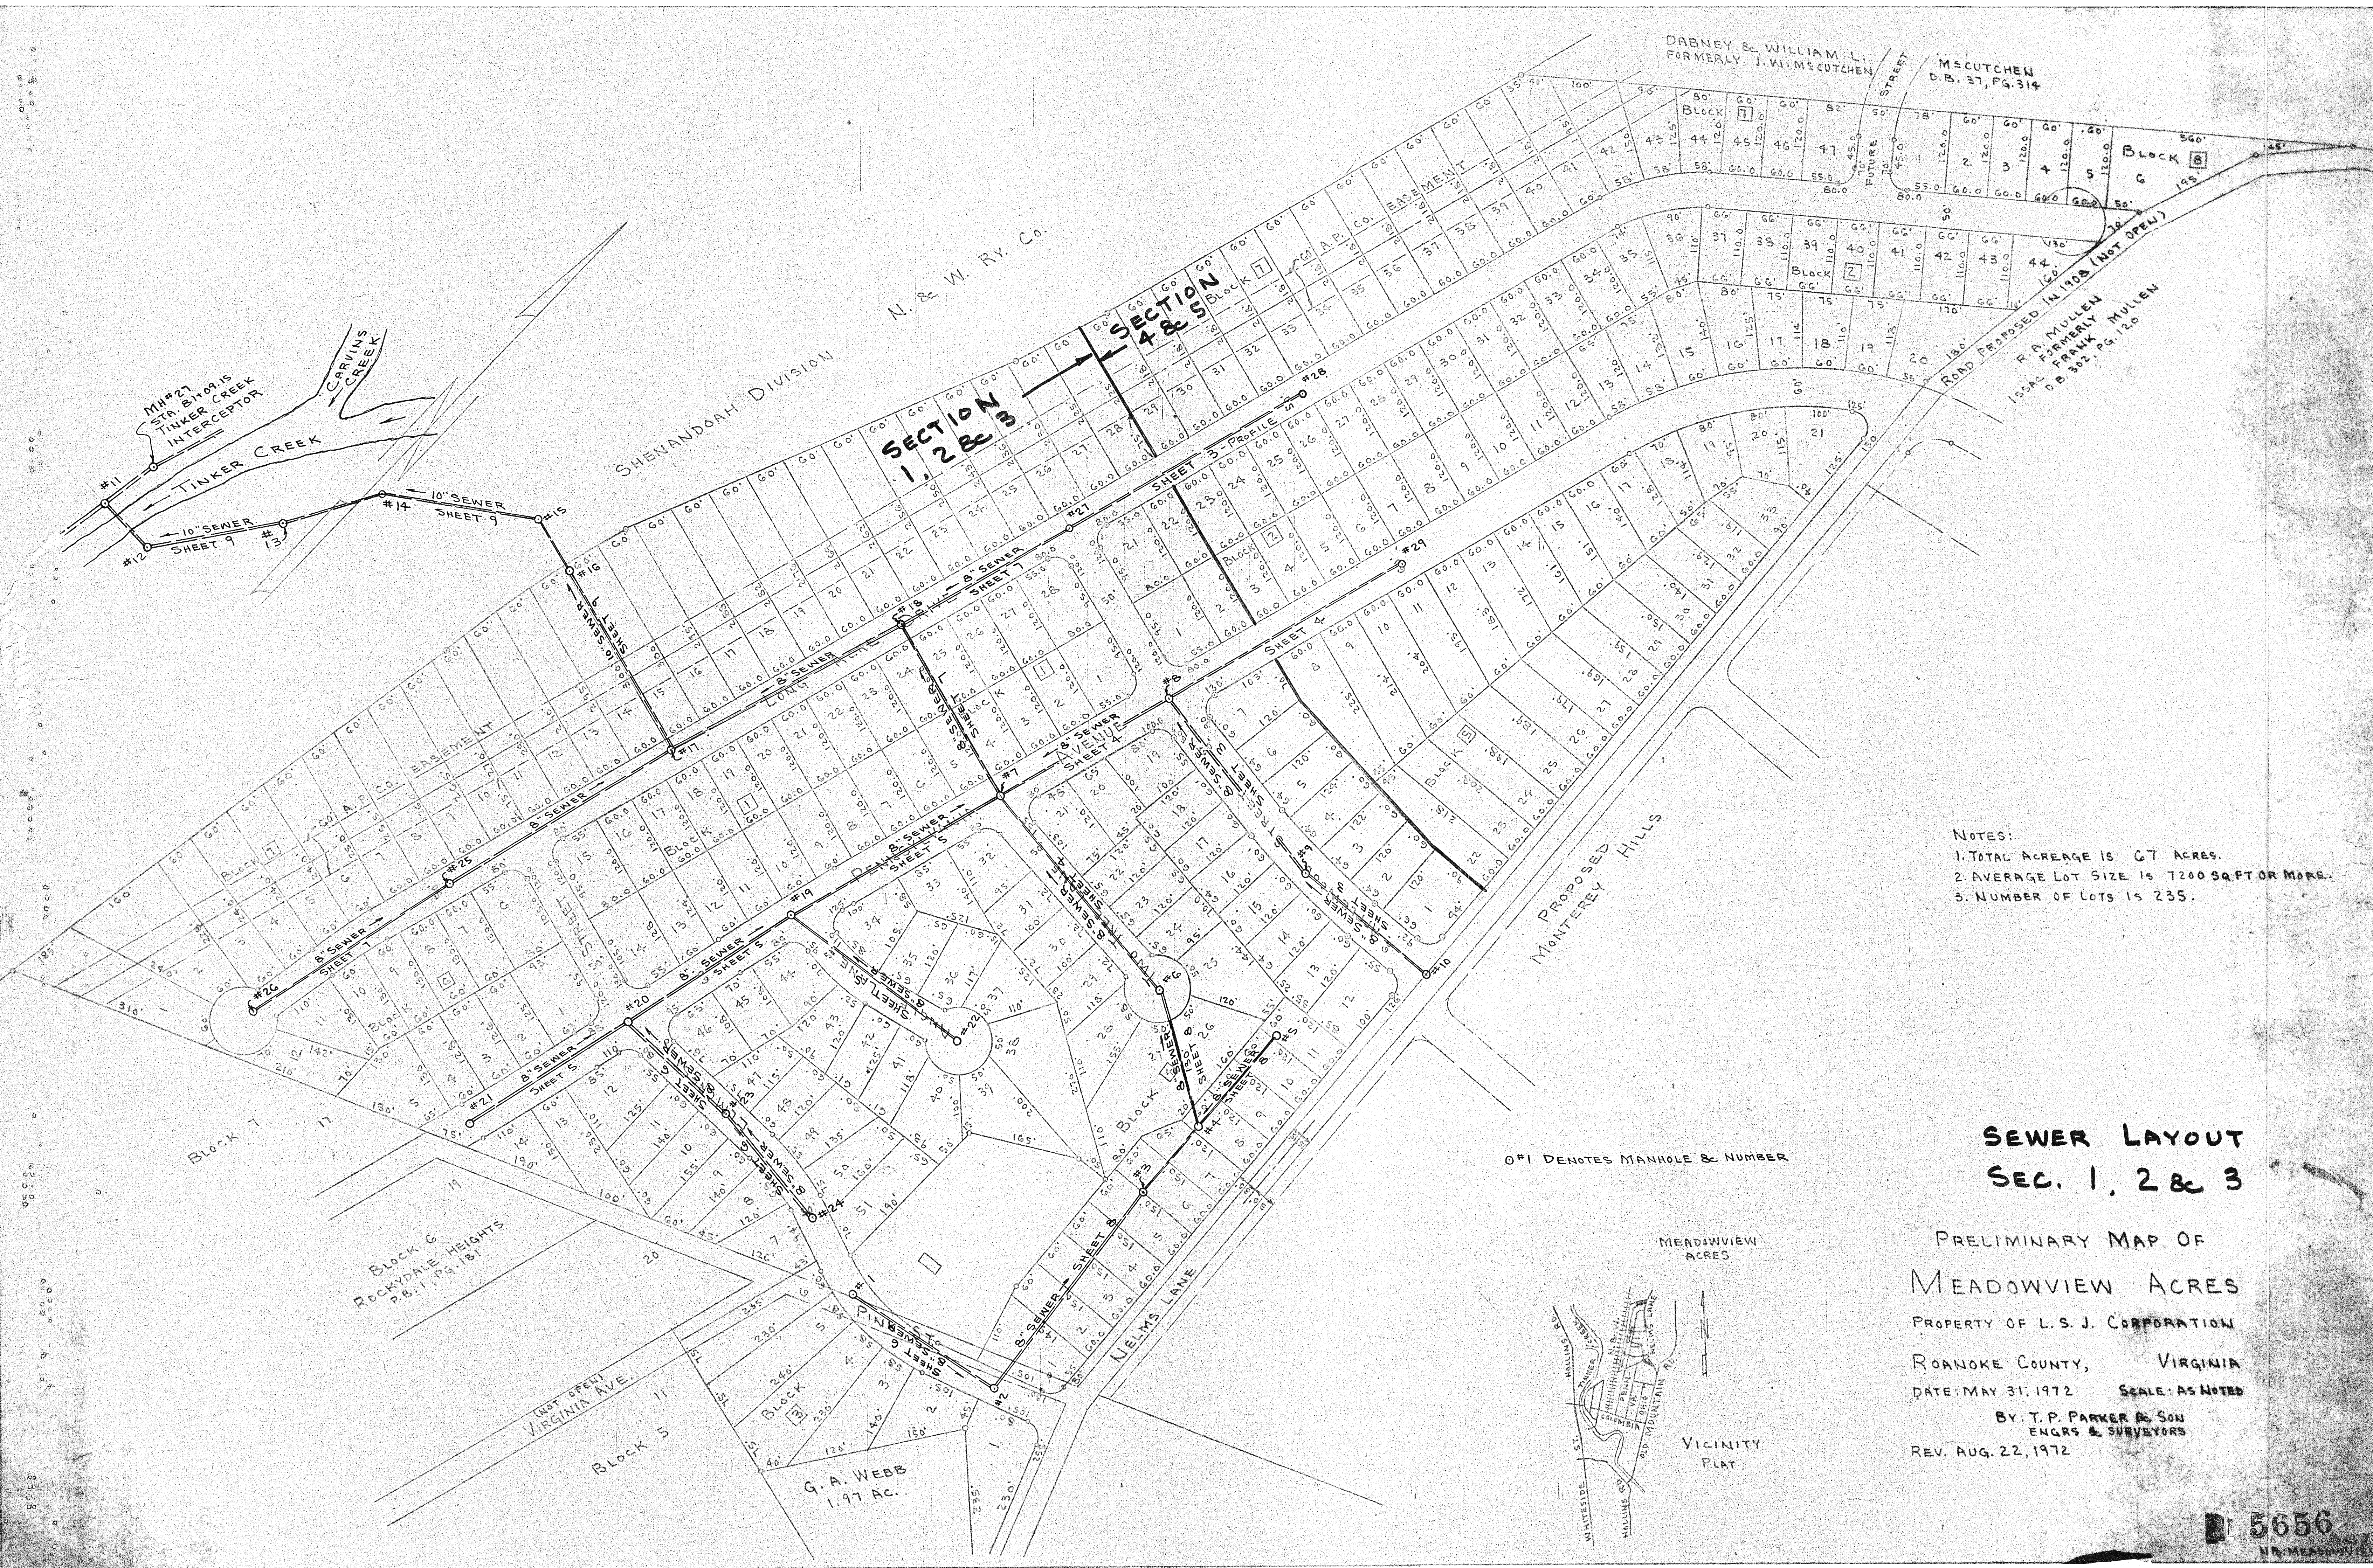

NOTES:
1. TOTAL ACREAGE IS 67 ACRES.
2. AVERAGE LOT SIZE IS 7200 SQ. FT. OR MORE.
3. NUMBER OF LOTS IS 235.

**SEWER LAYOUT
SEC. 1, 2 & 3**

PRELIMINARY MAP OF
MEADOWVIEW ACRES
PROPERTY OF L. S. J. CORPORATION
ROANOKE COUNTY, VIRGINIA
DATE: MAY 31, 1972 SCALE: AS NOTED
BY: T. P. PARKER & SON
ENGRS & SURVEYORS
REV. AUG. 22, 1972

0#1 DENOTES MANHOLE & NUMBER

