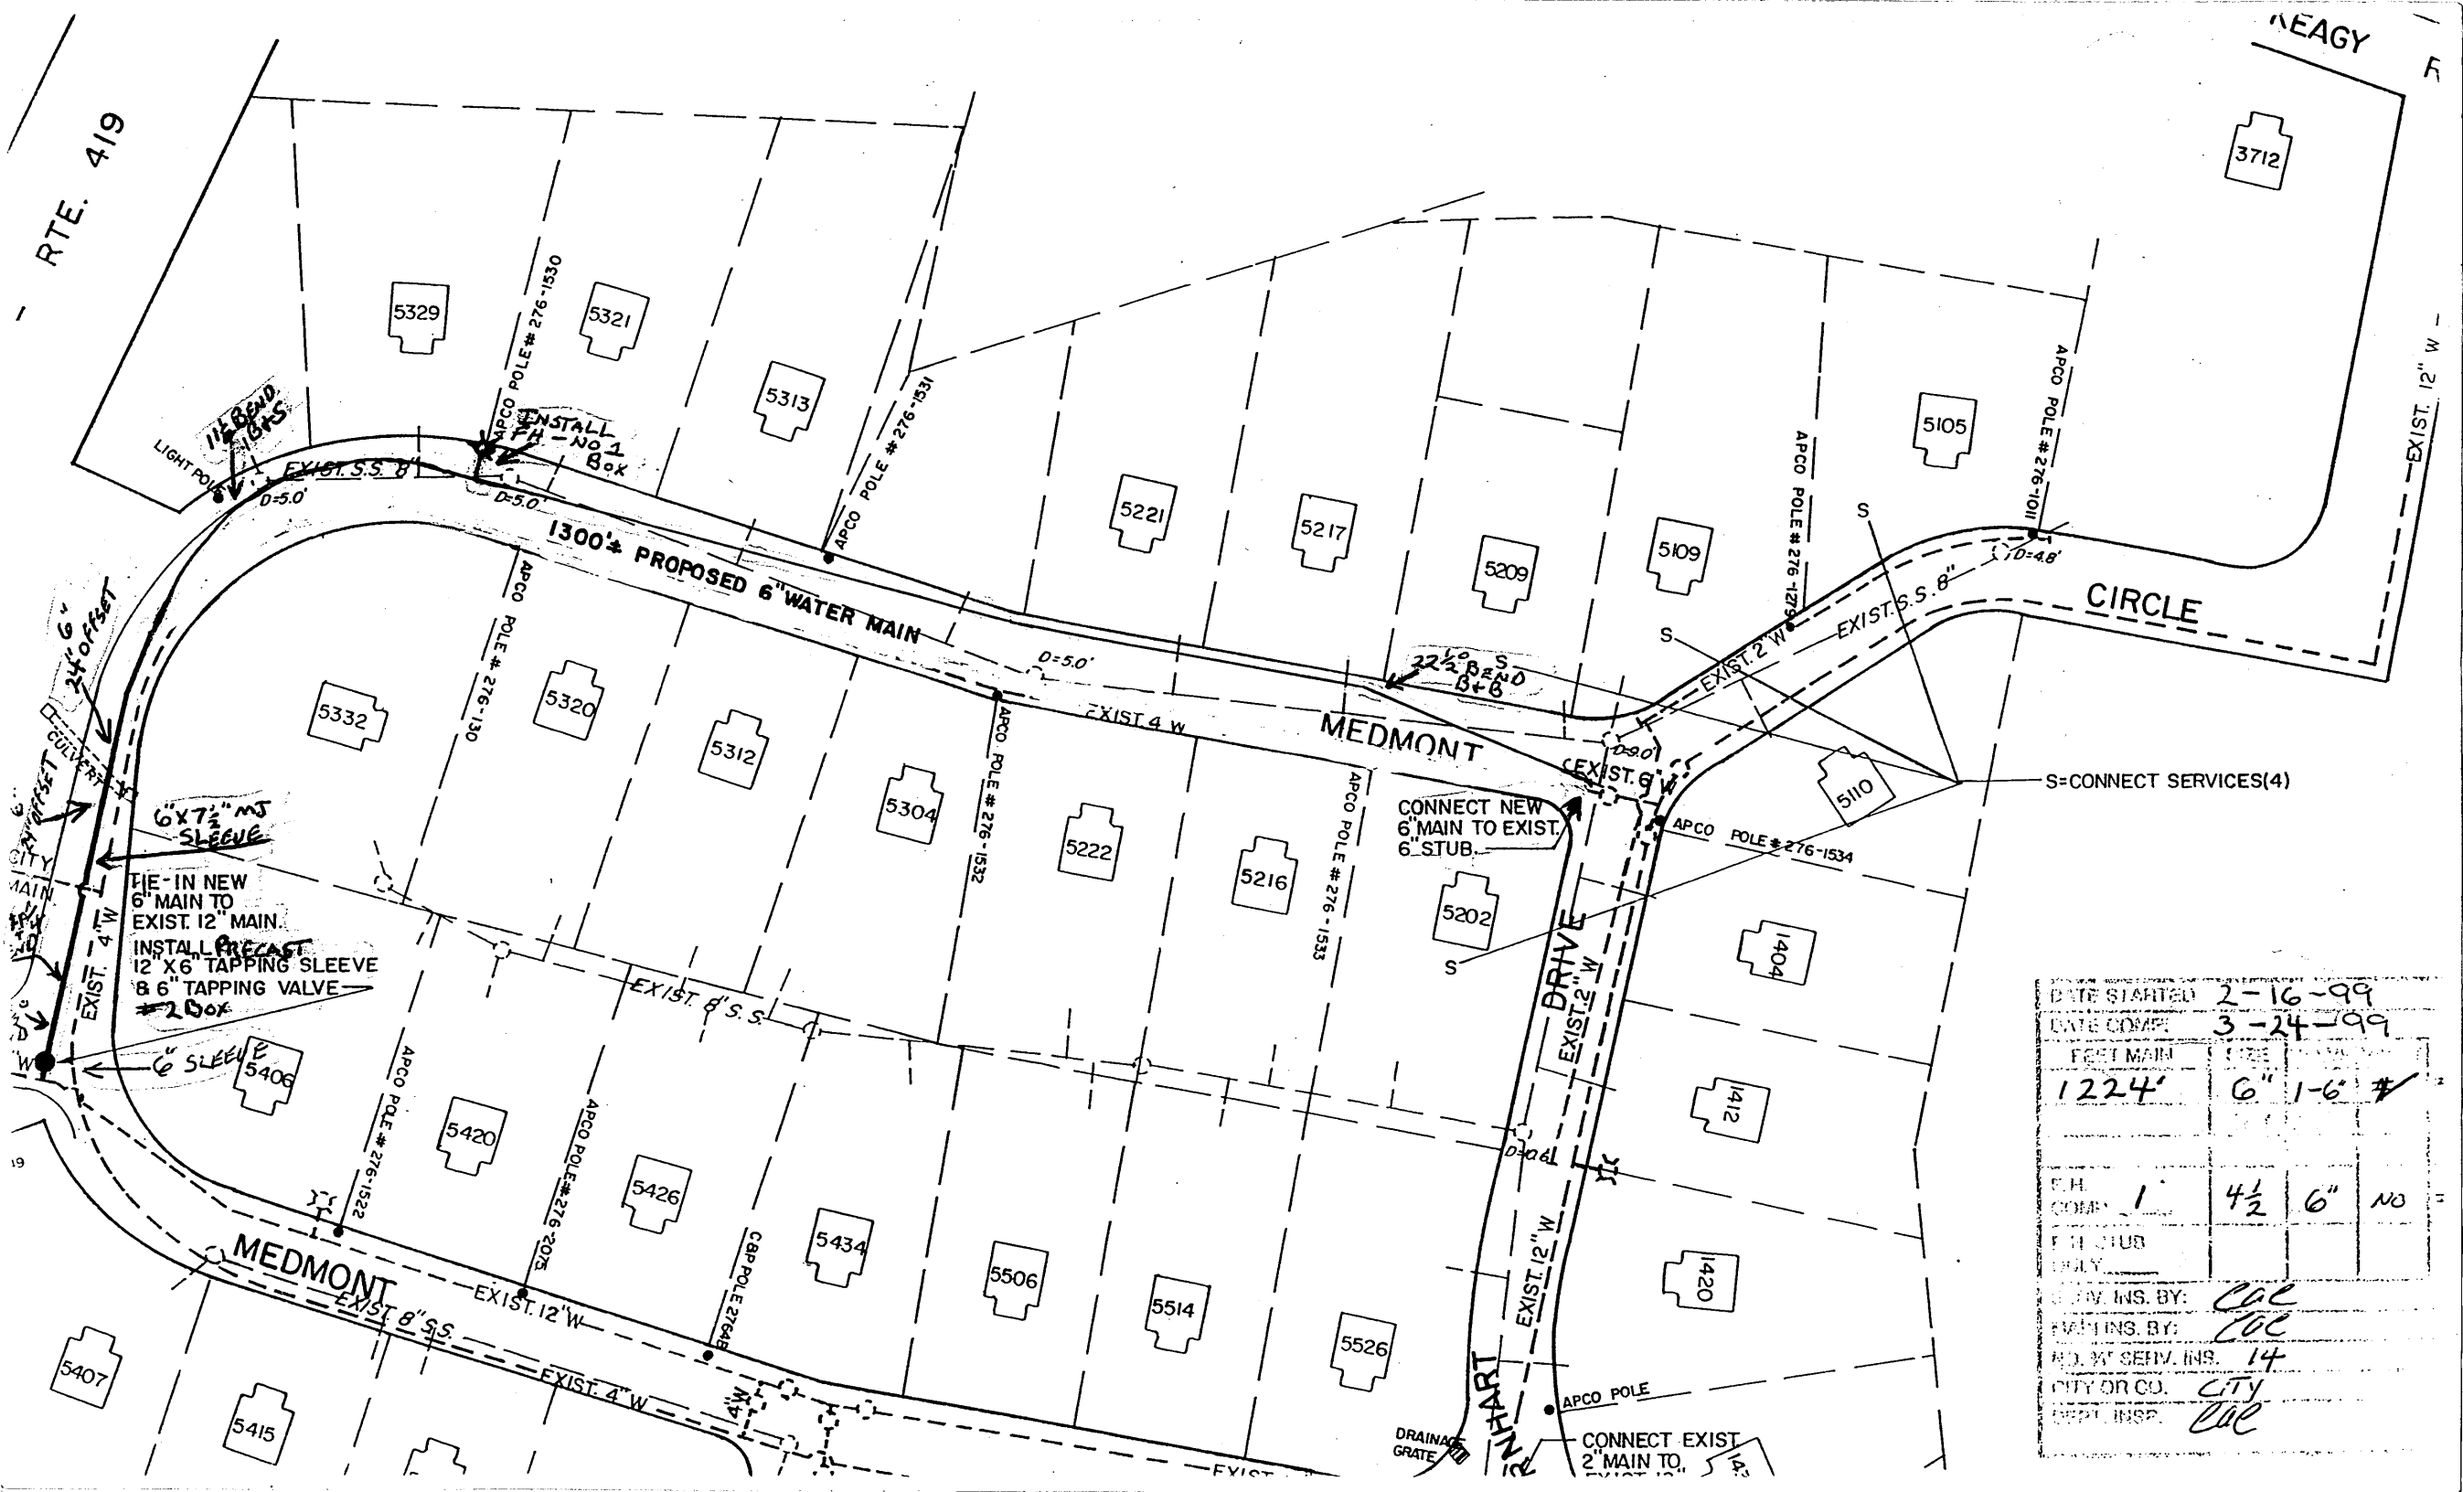

DATE STARTED	2-16-99		
DATE COMP.	3-24-99		
FEET MAIN	SIZE		
1224'	6"	1-6"	#
F.H. COMP. 1	4½	6"	NO
F.H. STUB ONLY			
SERV. INS. BY:	CGC		
MAIN INS. BY:	CGC		
NO. W' SERV. INS.	14		
CITY OR CO.	City		
DEPT. INSP.	CGC		