


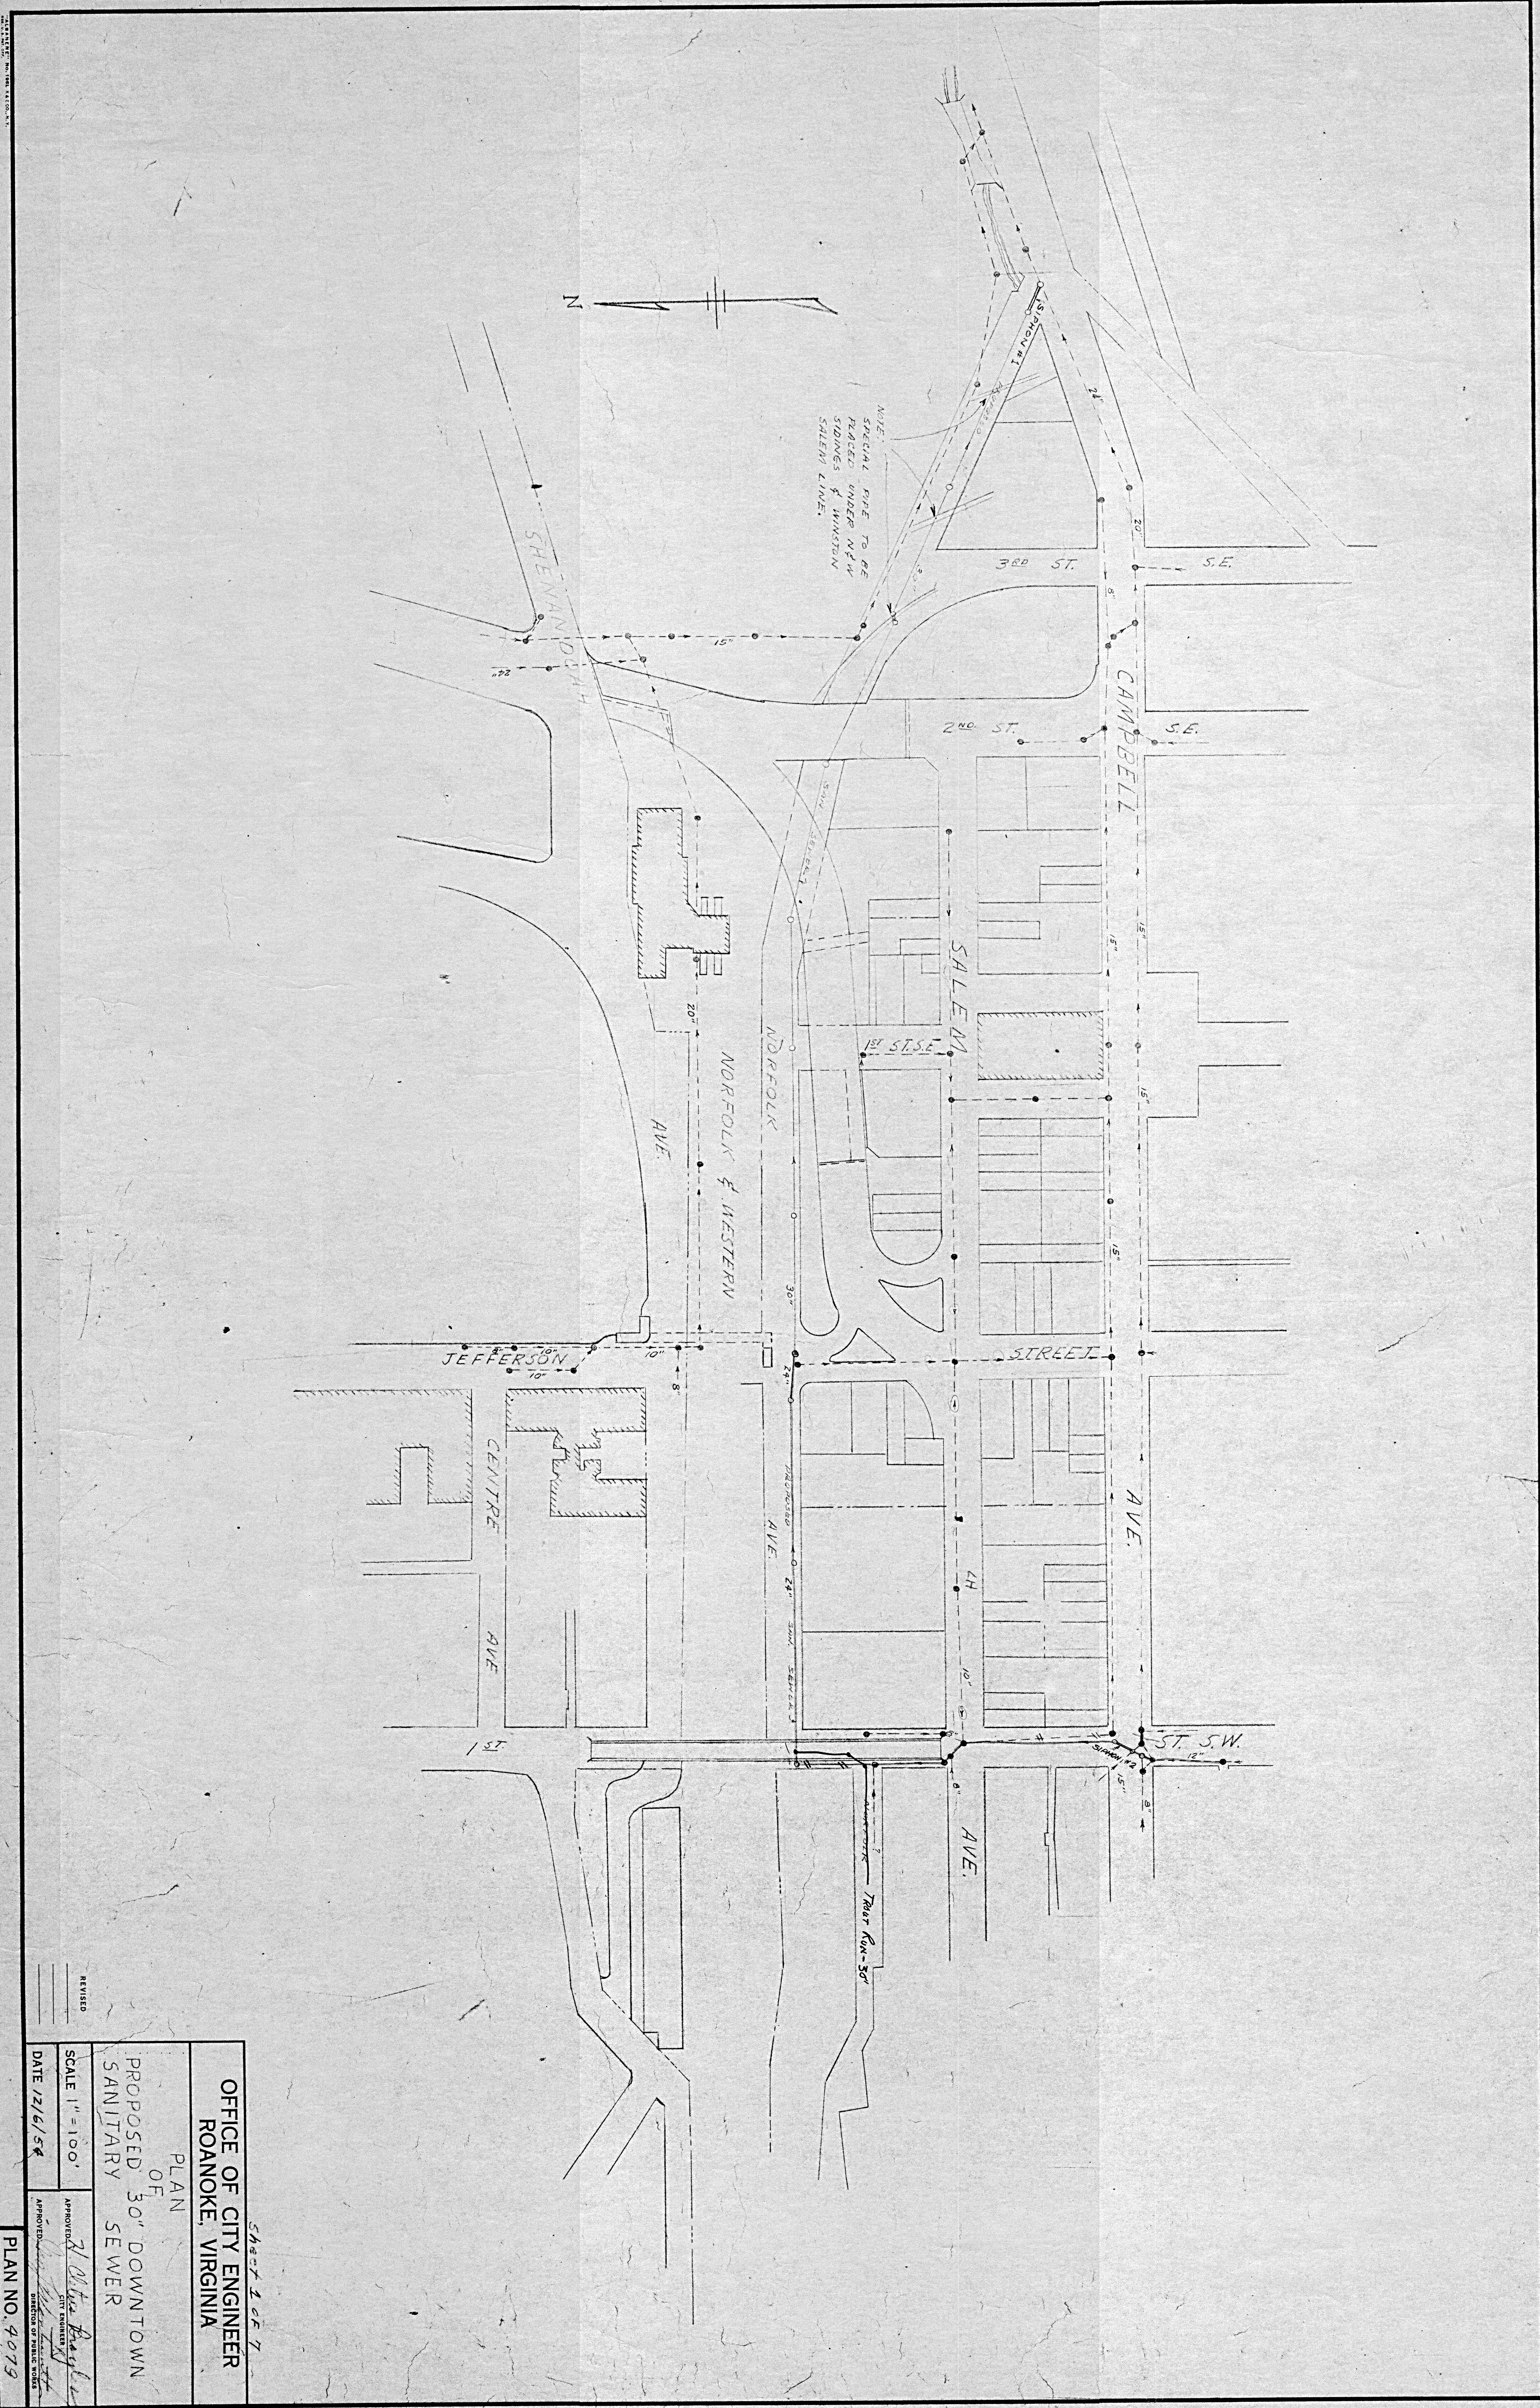

OFFICE OF CITY ENGINEER ROANOKE, VIRGINIA	
PLAN OF PROPOSED 30" DOWNTOWN SANITARY SEWER	
SCALE 1" = 100' DATE 12/6/54	APPROVED CITY ENGINEER DIRECTOR OF PUBLIC WORKS
PLAN NO. 4079	