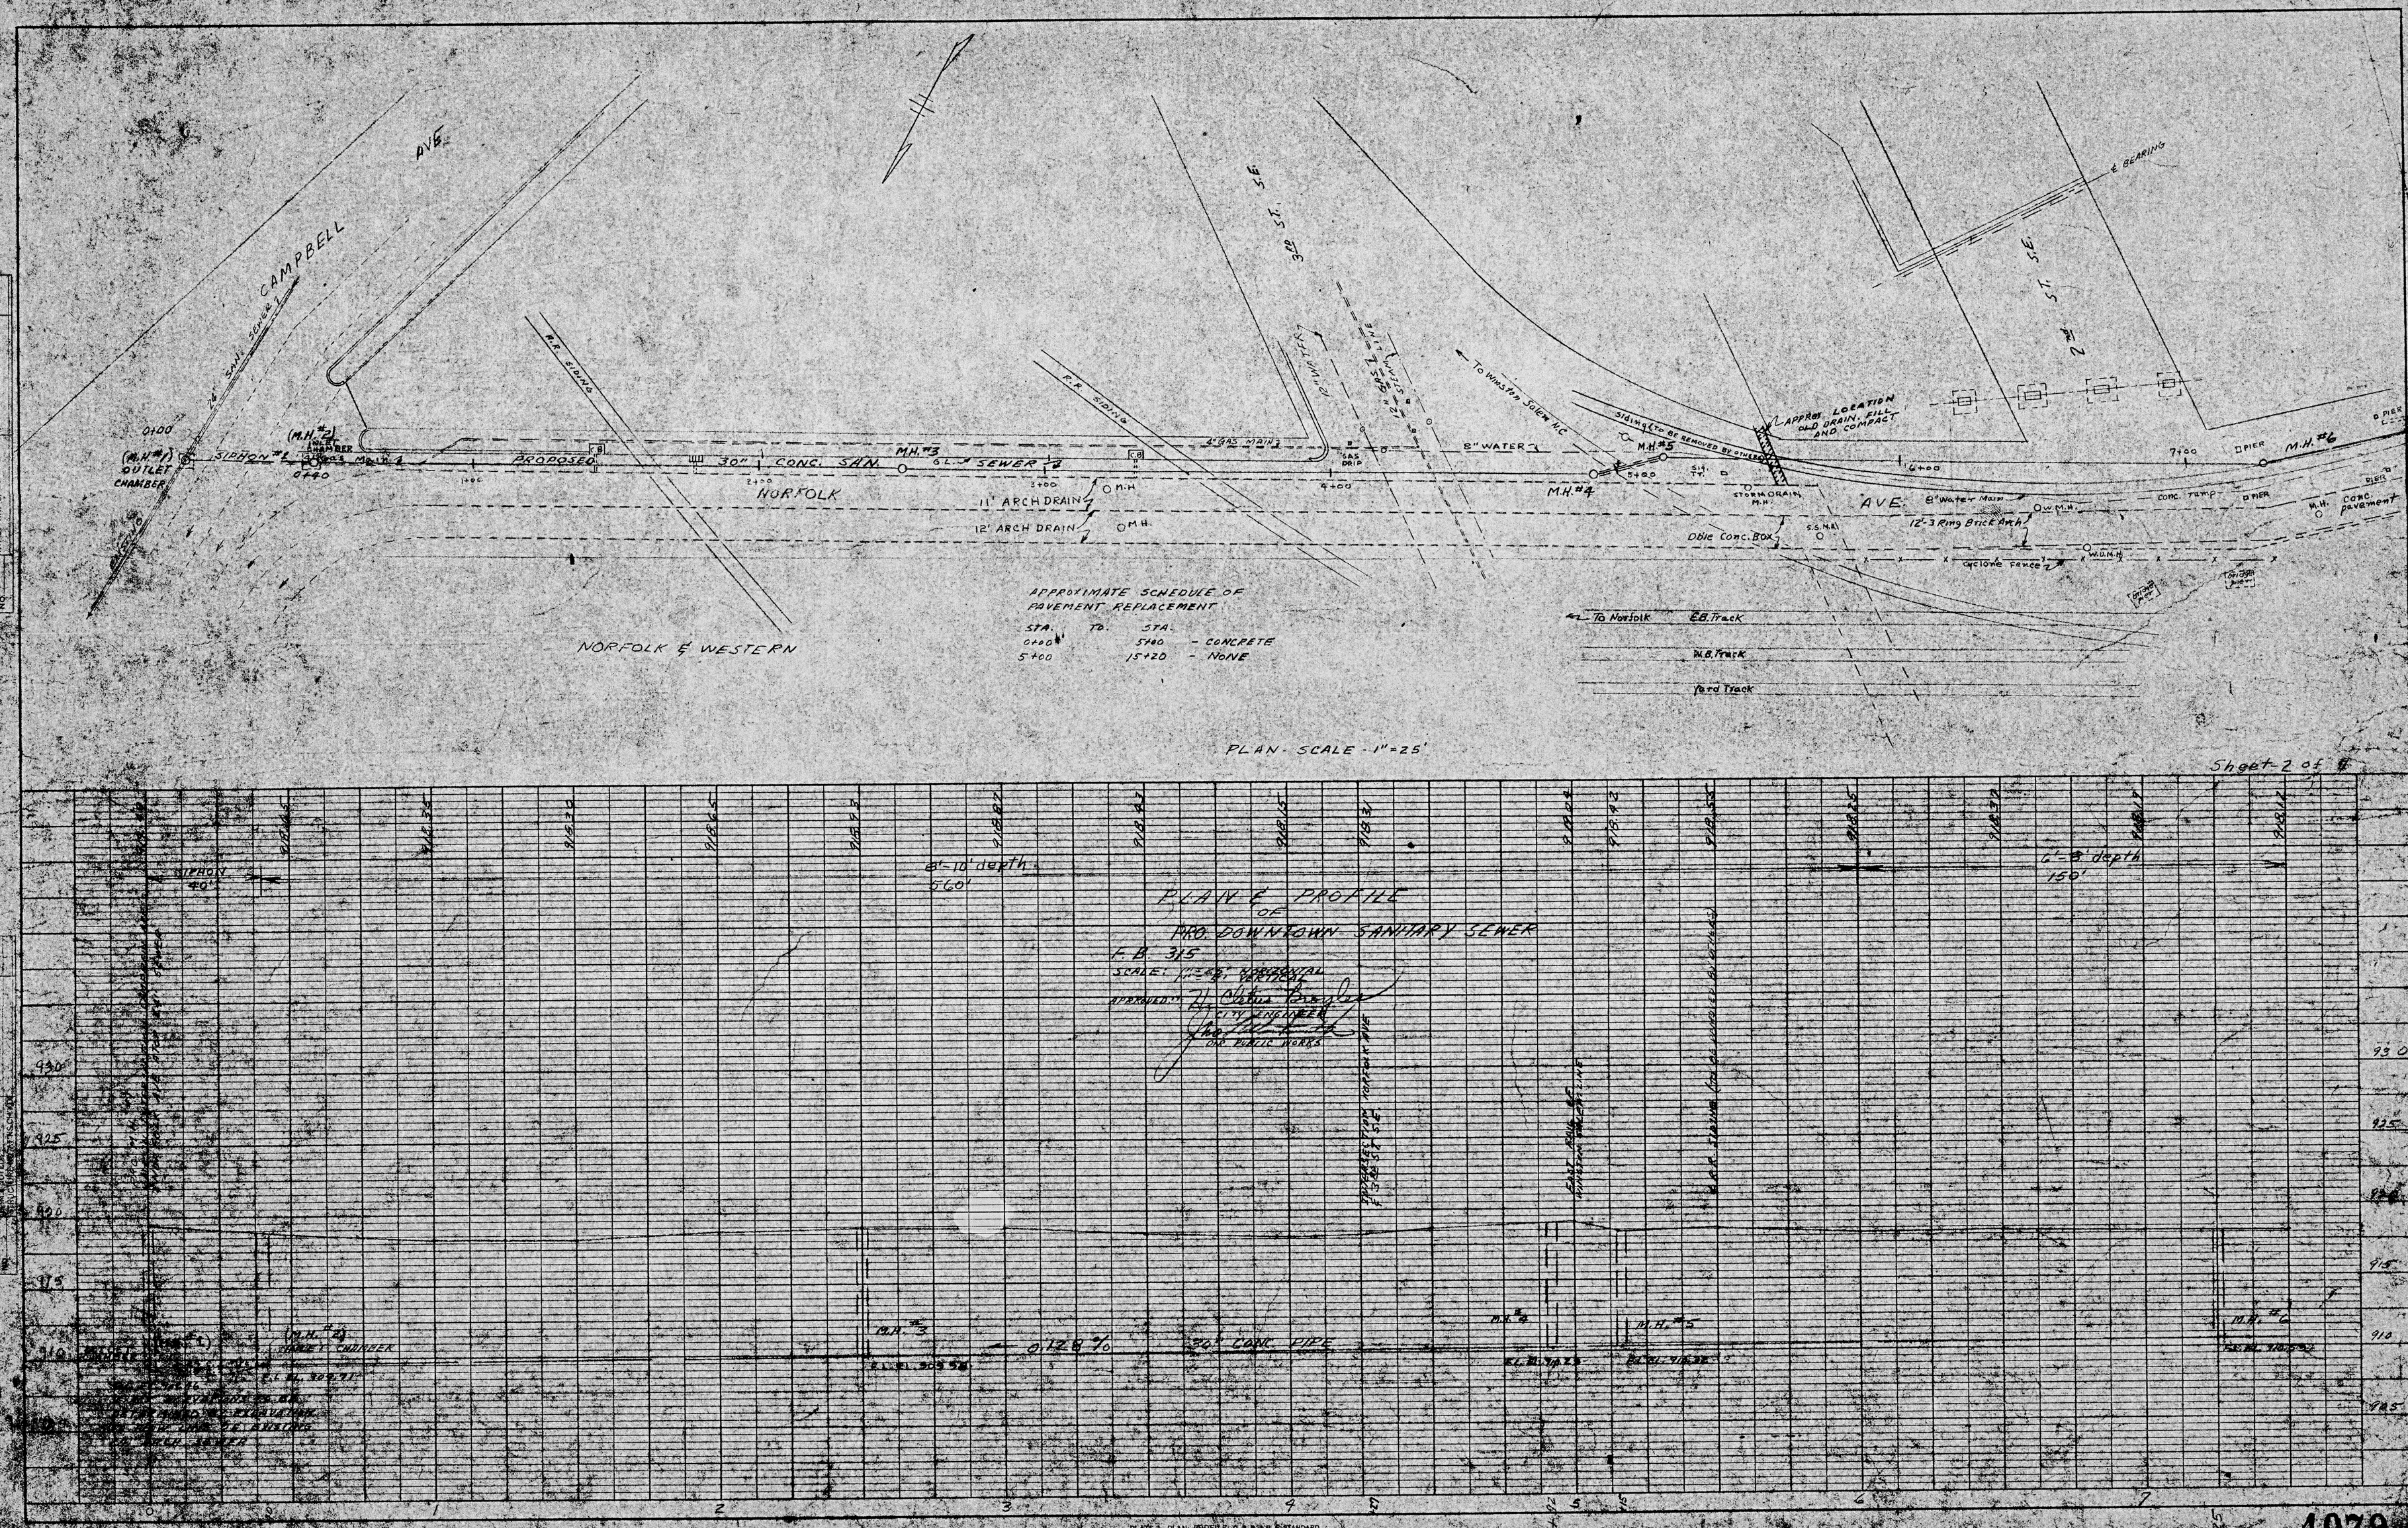

CAMPBELL AVE.
24" Salt Sewer
R.R. Sidings
NORFOLK & WESTERN
(M.H. #1) OUTLET CHAMBER
SIPHON #1
(M.H. #2) INLET CHAMBER
Siphon #1
PROPOSED 30" CONC. SAN. SEWER #2
M.H. #3
NORFOLK
11' ARCH DRAIN
12' ARCH DRAIN
4" GAS MAIN
3RD ST. SE.
To Winston Salem N.C.
8" WATER
M.H. #4
M.H. #5
Siding to be removed by others
APPROX. LOCATION OLD DRAIN, FILL AND COMPACT
STORM DRAIN M.H.
AVE.
8" Water Main
12'-3 Ring Brick Arch
Dble Conc. Box
Cyclone Fence
Conc. Ramp
D PIER
M.H. #6
Conc. Pavement
APPROXIMATE SCHEDULE OF PAVEMENT REPLACEMENT
STA. TO: STA.
0+00 5+40 - CONCRETE
5+00 15+20 - NONE
To Norfolk E.B. Track
W.B. Track
Yard Track
PLAN - SCALE - 1" = 25'
SIPHON 40'
8'-10' depth 560'
6'-3 depth 150'
PLAN & PROFILE OF PROP. DOWNTOWN SANITARY SEWER
F.B. 315
SCALE: 1" = 40' HORIZONTAL 1" = 4' VERTICAL
APPROVED: CITY ENGINEER
CITY PUBLIC WORKS
M.H. #3
M.H. #4
M.H. #5
M.H. #6
0+00
1+00
2+00
3+00
4+00
5+00
6+00
7+00
930
925
PLAN
SURVEYED
PLOTTED
NOTE BOOK
MAP OR DRAWING CHECKED
PROFILE
SURVEYED
PLOTTED
NOTE BOOK
MAP OR DRAWING CHECKED
DATE
BY
PLATS - PLAN - PROFILE - O. E. R.R.R. STANDARD
REUFFEL & ESSER CO. NEW YORK
4078