

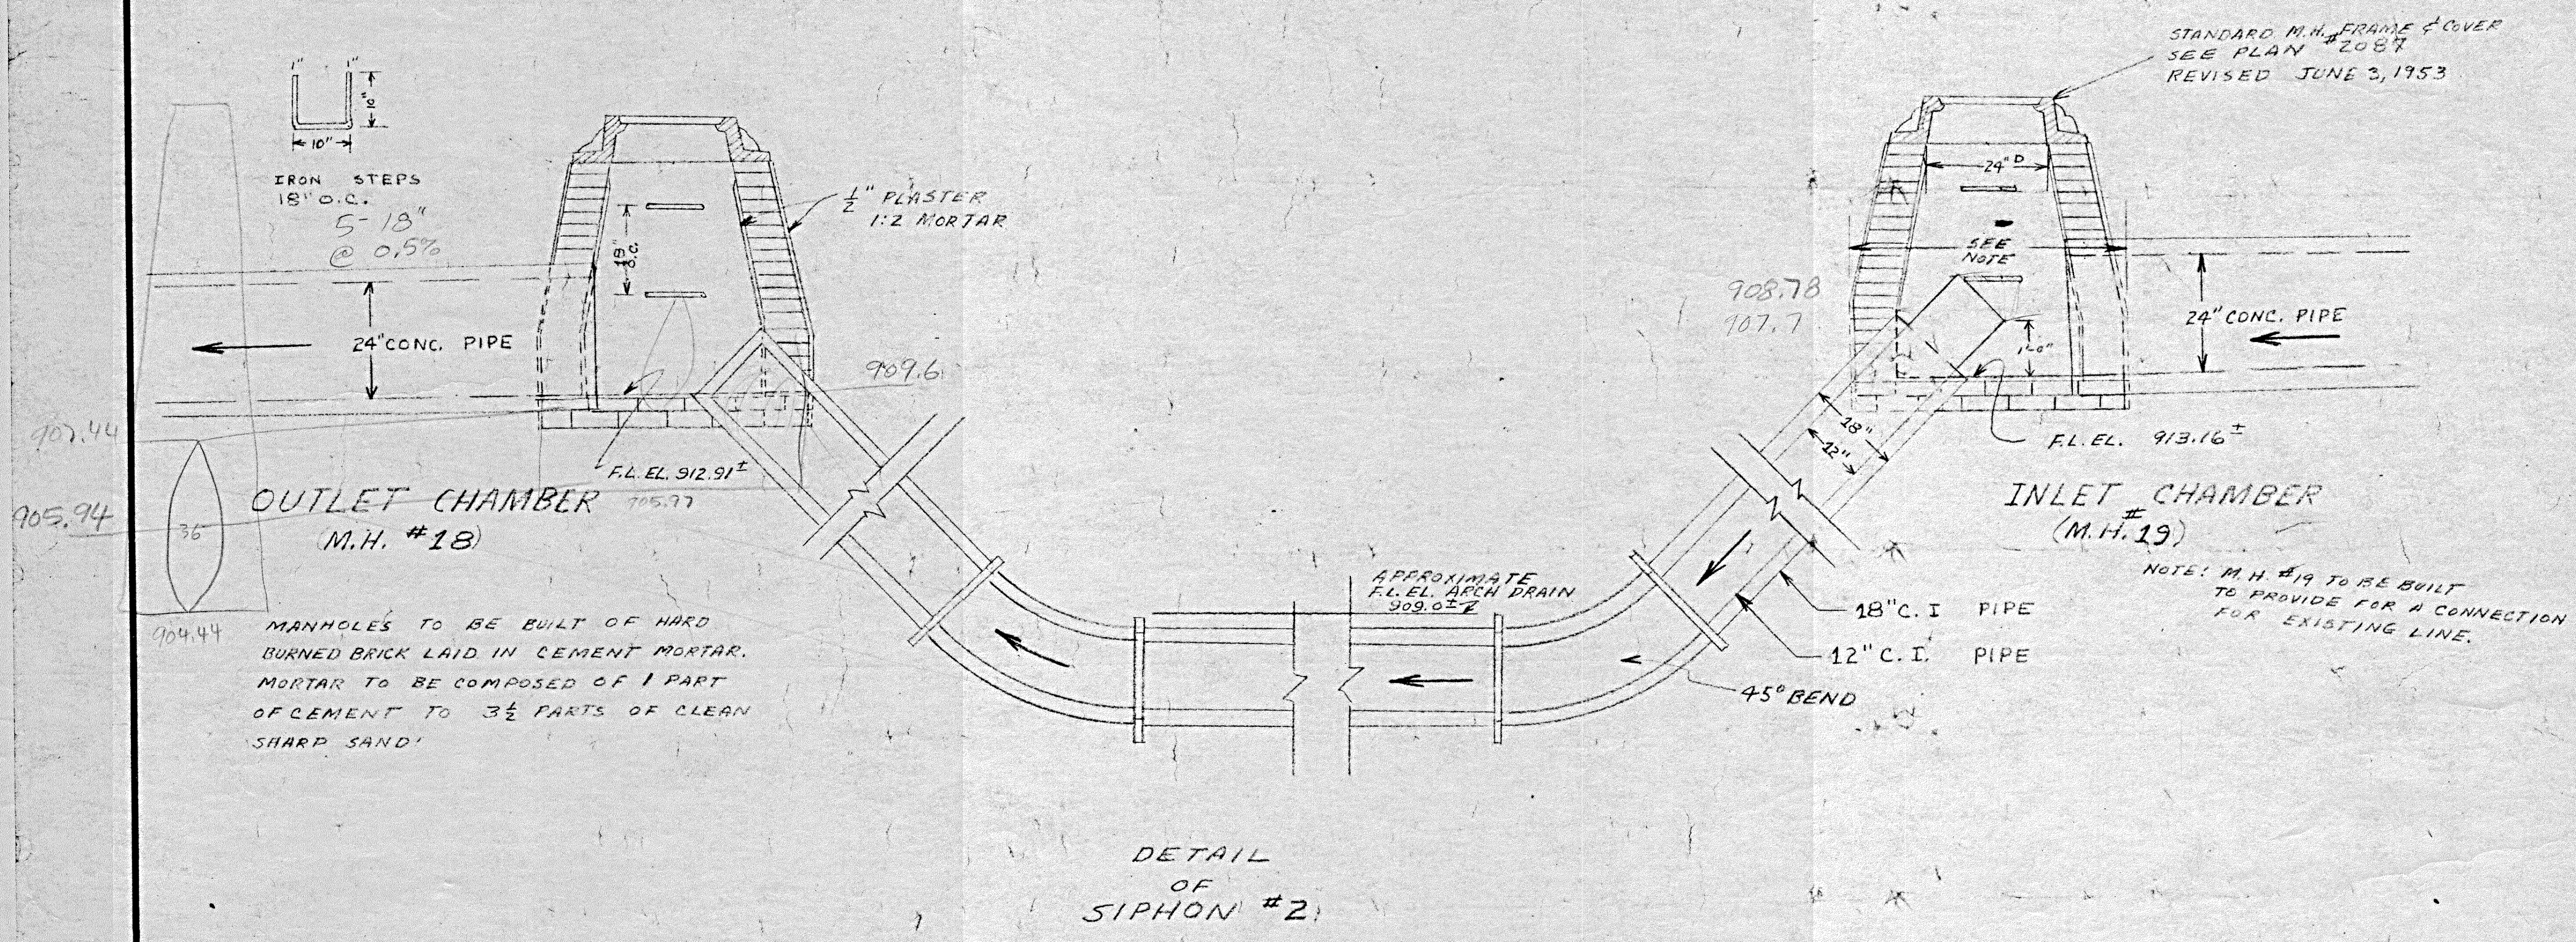


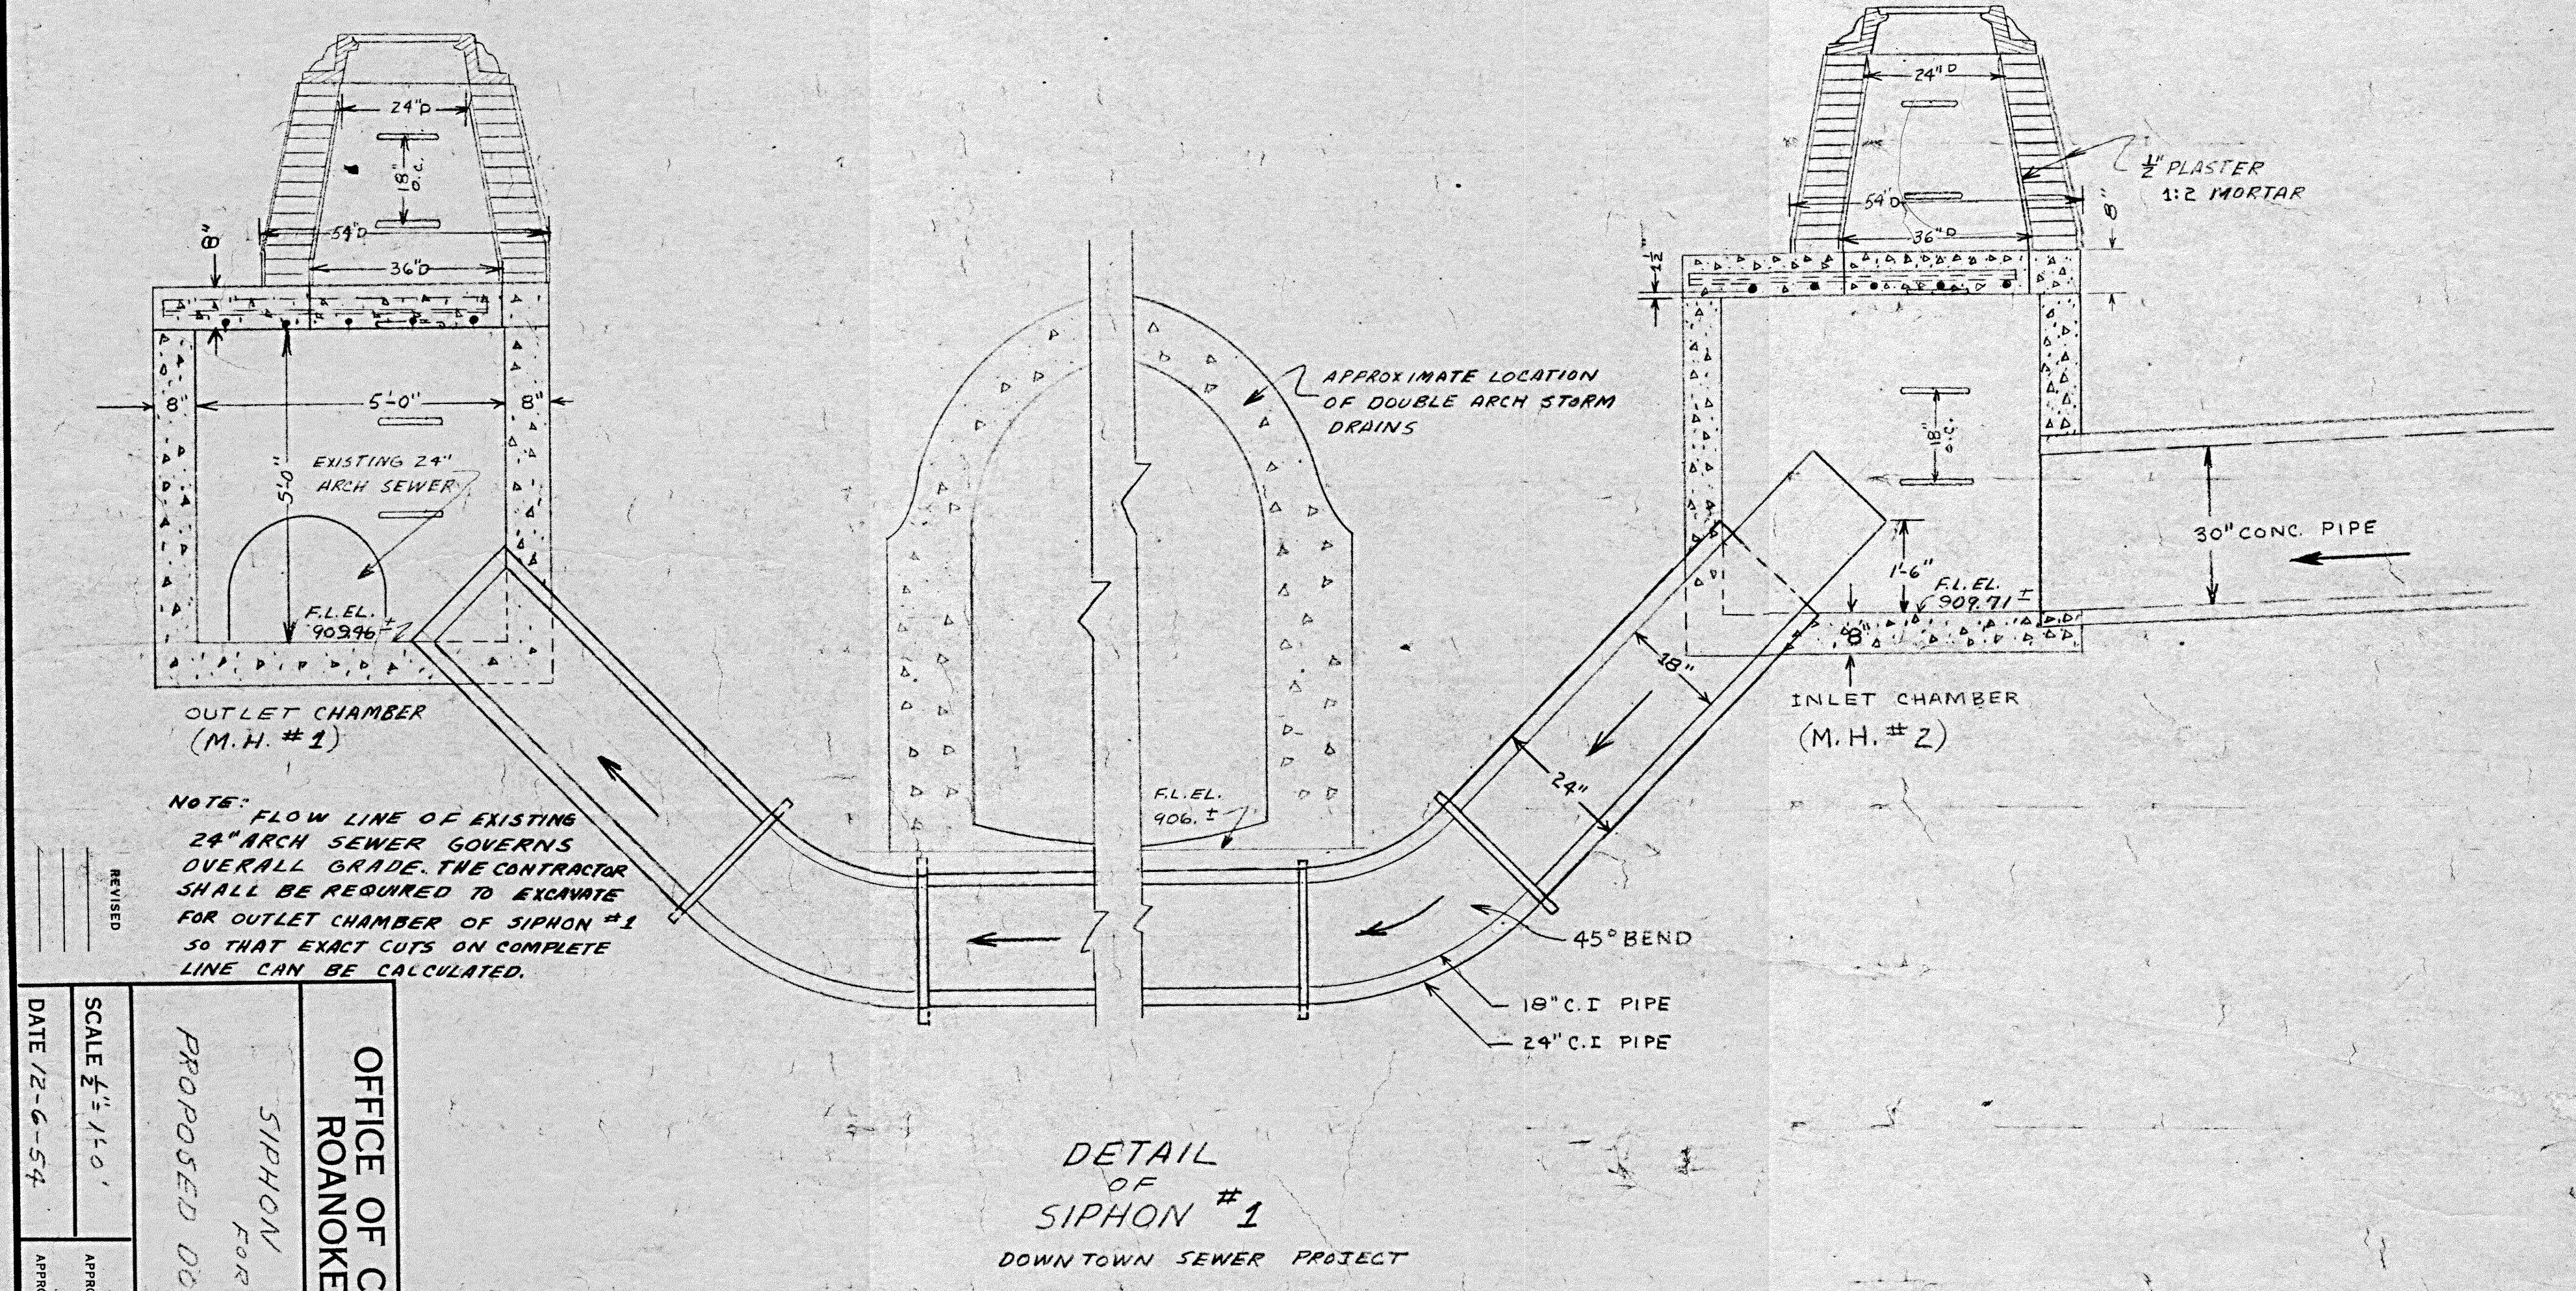

NOTE:
LENGTH OF SIPHONS APPROXIMATE
ONLY. LUMP SUM PRICE TO COVER
TOTAL COST OF SIPHONS COMPLETE
WITH INLET & OUTLET CHAMBERS (AND/OR MANHOLES).
ALL CONCRETE TO BE CLASS A - 3000#

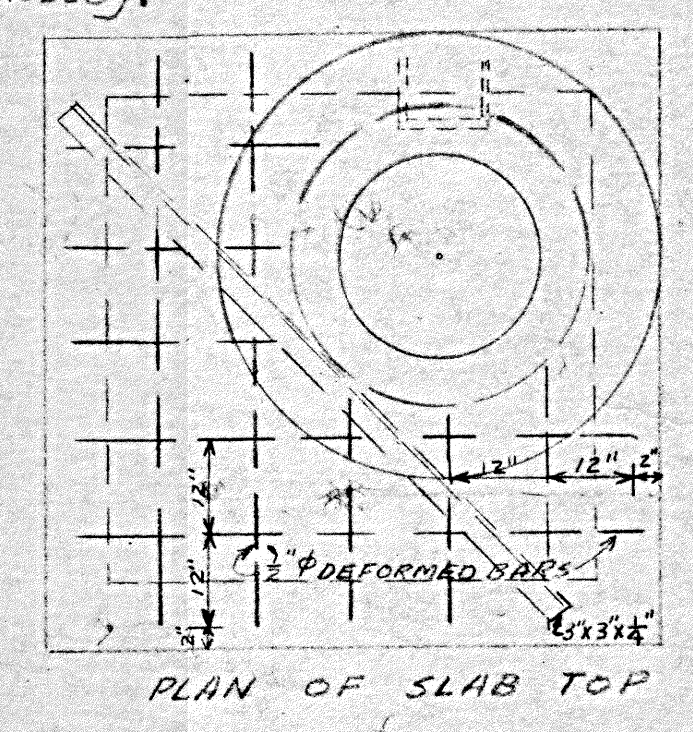

SCALE - 1/2" = 1'-0"

Sheet 6 of 7

OFFICE OF CITY ENGINEER
ROANOKE, VIRGINIA

SIPHON FOR
PROPOSED DOWNTOWN SEWER

APPROVED: *[Signature]*
DATE: 12-6-54

PLAN NO. 4079