OGDEN ROAD AT N & W
RAILROAD CROSSING

FINAL SURVEY		BY	DATE
NOTE BOOK	SURVEYED		
NO.	PLOTTED		
	TEMPLATE		
	AREAS		
	AREAS CHECKED		

ORIGINAL SURVEY		BY	DATE
NOTE BOOK	SURVEYED		
NO. 559	PLOTTED		
	TEMPLATE		
	AREAS		
	AREAS CHECKED		

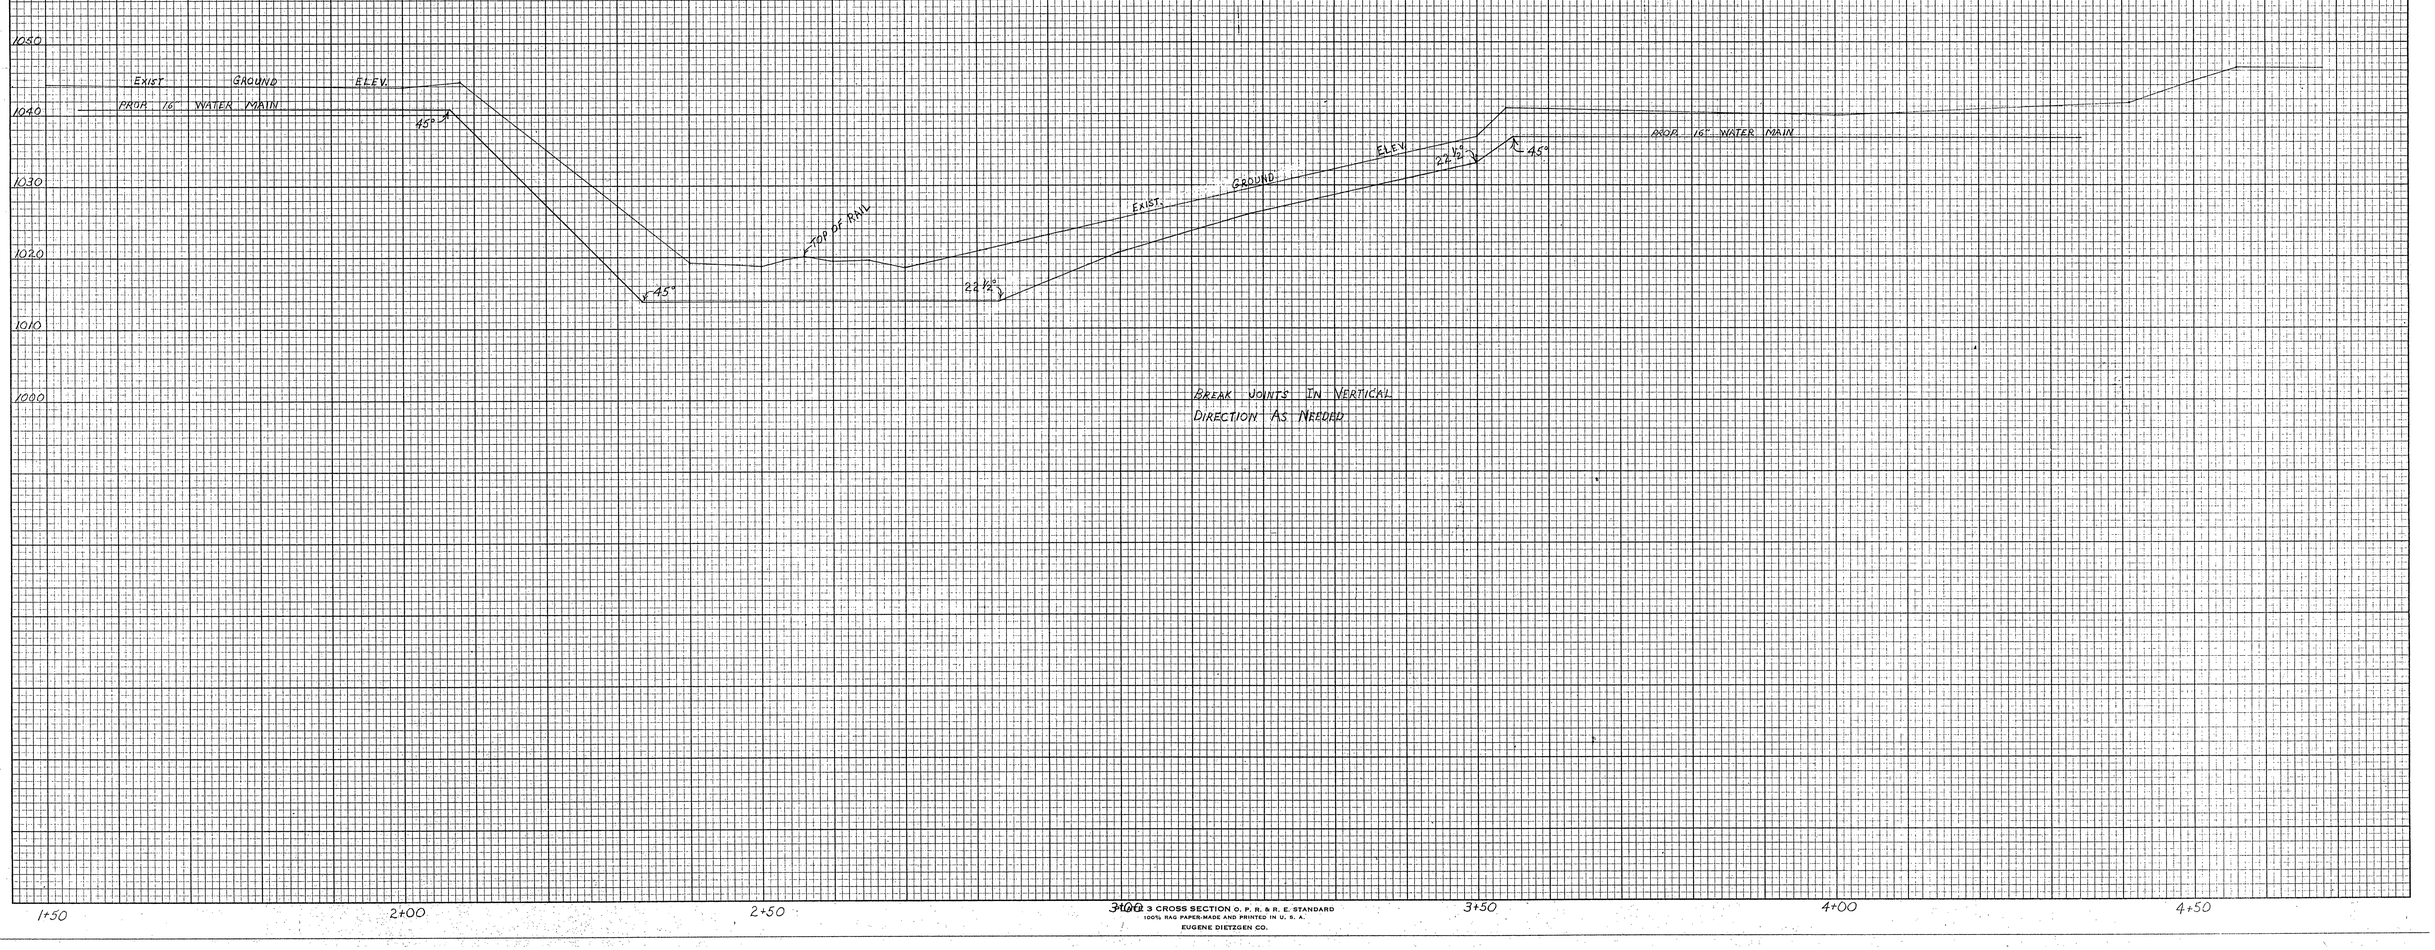

BREAK JOINTS IN VERTICAL DIRECTION AS NEEDED

FIG. 3 CROSS SECTION O. P. R. & R. E. STANDARD

100% RAG PAPER-MADE AND PRINTED IN U. S. A.
EUGENE DIETZGEN CO.