PLAN		BY	DATE
NOTE BOOK	SURVEYED		
	PLOTTED		
	ALIGNMENT CHECKED		
NO.	RT. OF WAY CHECKED		

PROFILE		BY	DATE
NOTE BOOK	SURVEYED		
	PLOTTED		
	GRADES CHECKED		
NO.	B. M.'S NOTED		
	STRUCTURE NOTATIONS CH'KD		

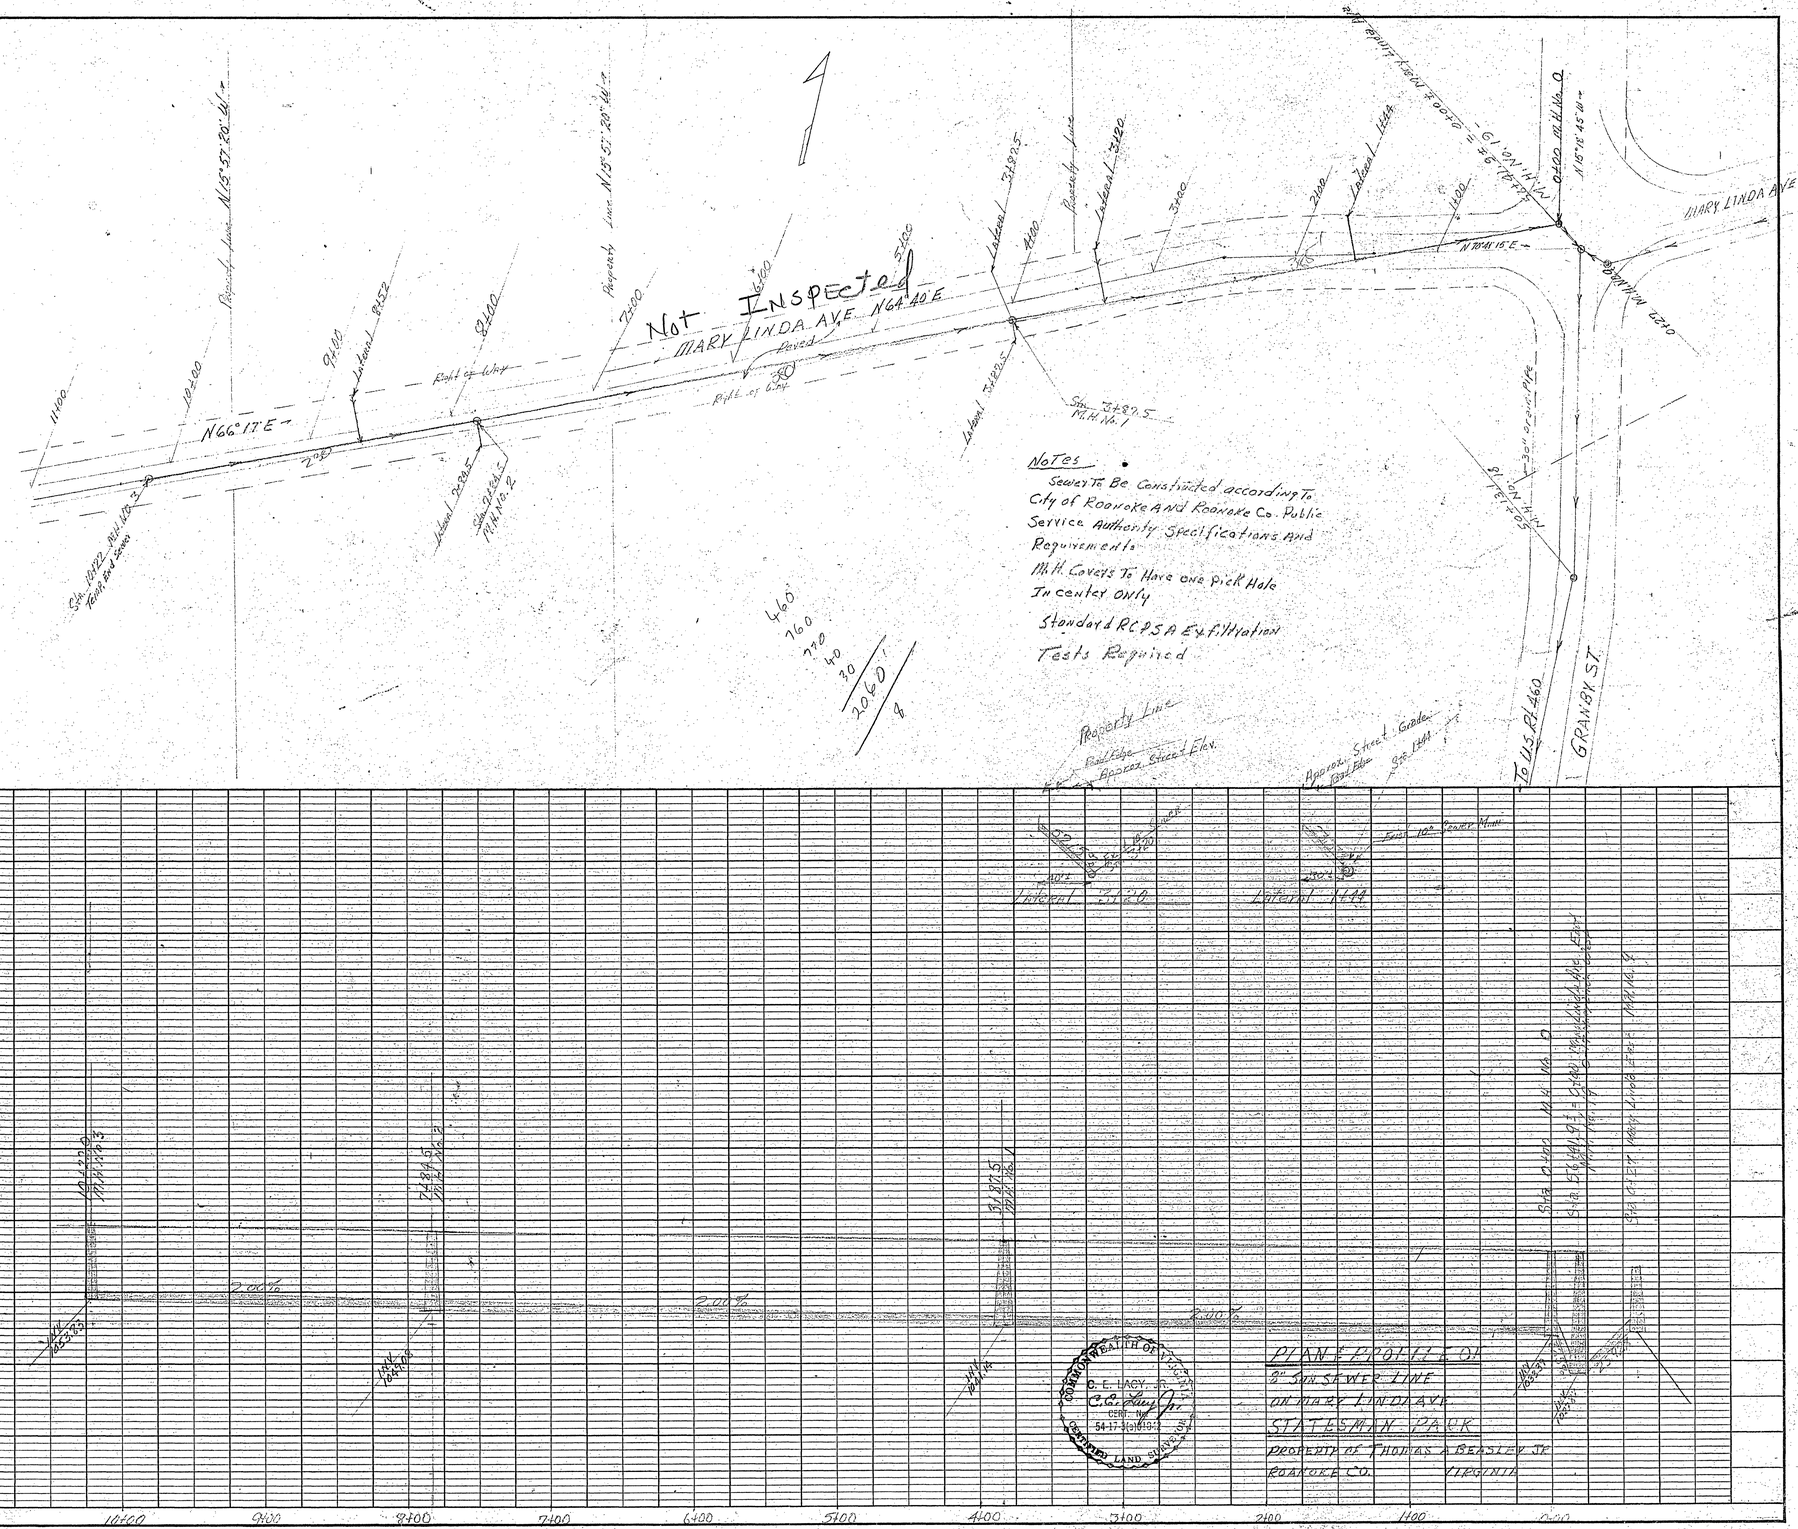
Not Inspected
MARY LINDA AVE
N66°17'E
N64°40'E
Property Line N15°57'20" W
Property Line N15°57'20" W
Right of Way
Paved
Sta. 10+22 M.H. No. 3
Lateral 1+44
N 16°16' 45" W
N 74°41' 15" E
MARY LINDA AVE
To U.S. Rt. 460
GRANBY ST.
Property Line
Approx. Street Elev.
Approx. Street Grade
Sta. 10+00
Sta. 9+00
Sta. 8+00
Sta. 7+00
Sta. 6+00
Sta. 5+00
Sta. 4+00
Sta. 3+00
Sta. 2+00
Sta. 1+00
Sta. 0+00
Lateral 1+44
Sta. 10+22 M.H. No. 3
