


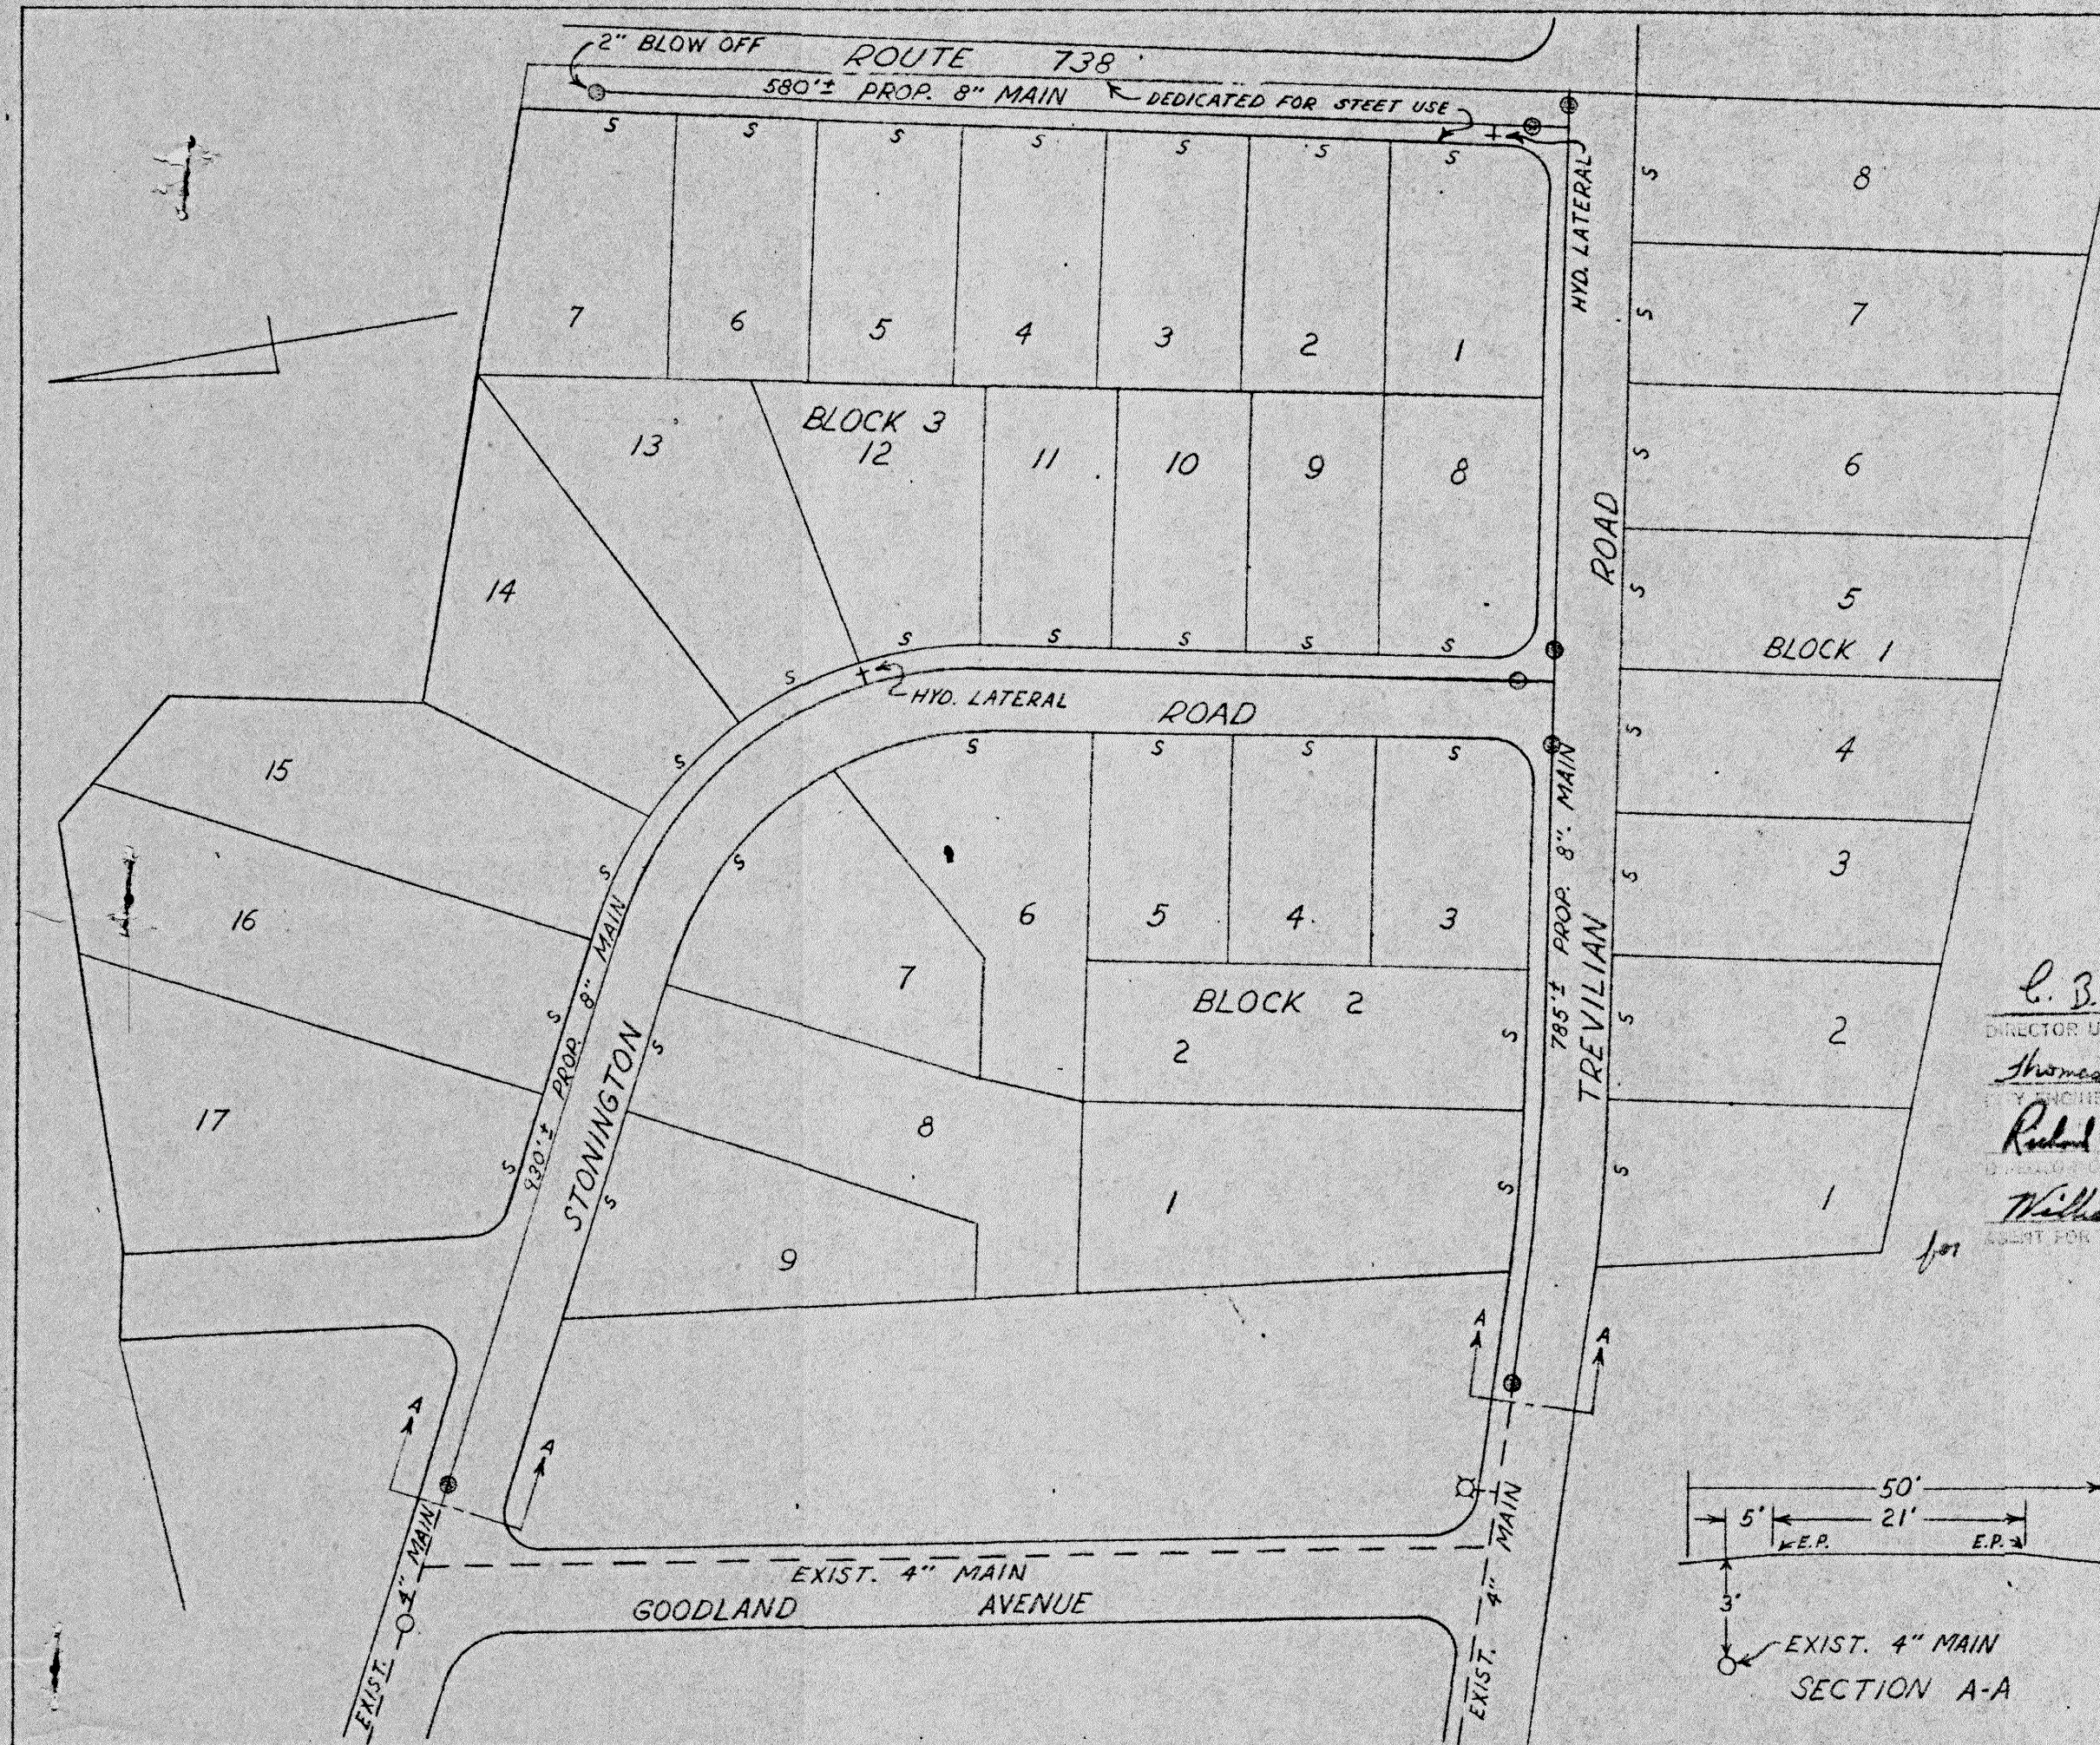


C. B. Birn
 DIRECTOR UTILITIES & OPERATIONS
Thomas J. Brady
 CITY ENGINEER OF ROANOKE, VA.
Rubel B. Jorgin
 BOARD OF PUBLIC WORKS
William D. Kelly
 ASST. FOR ROANOKE PLANNING COM.

2-19-76
DATE

2-19-76
DATE

2-19-76
DATE

FEB. 17, 1976

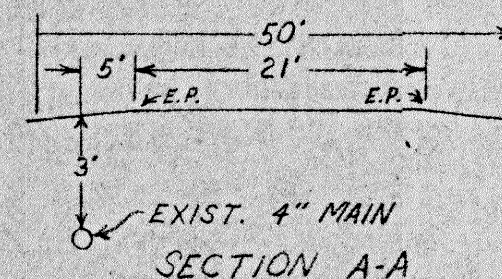

WATER DEPARTMENT
 CITY OF ROANOKE, VA.
 SUMMERDEAN HEIGHTS
 FEB. 17, 1976 SCALE 1"=100' 76-2