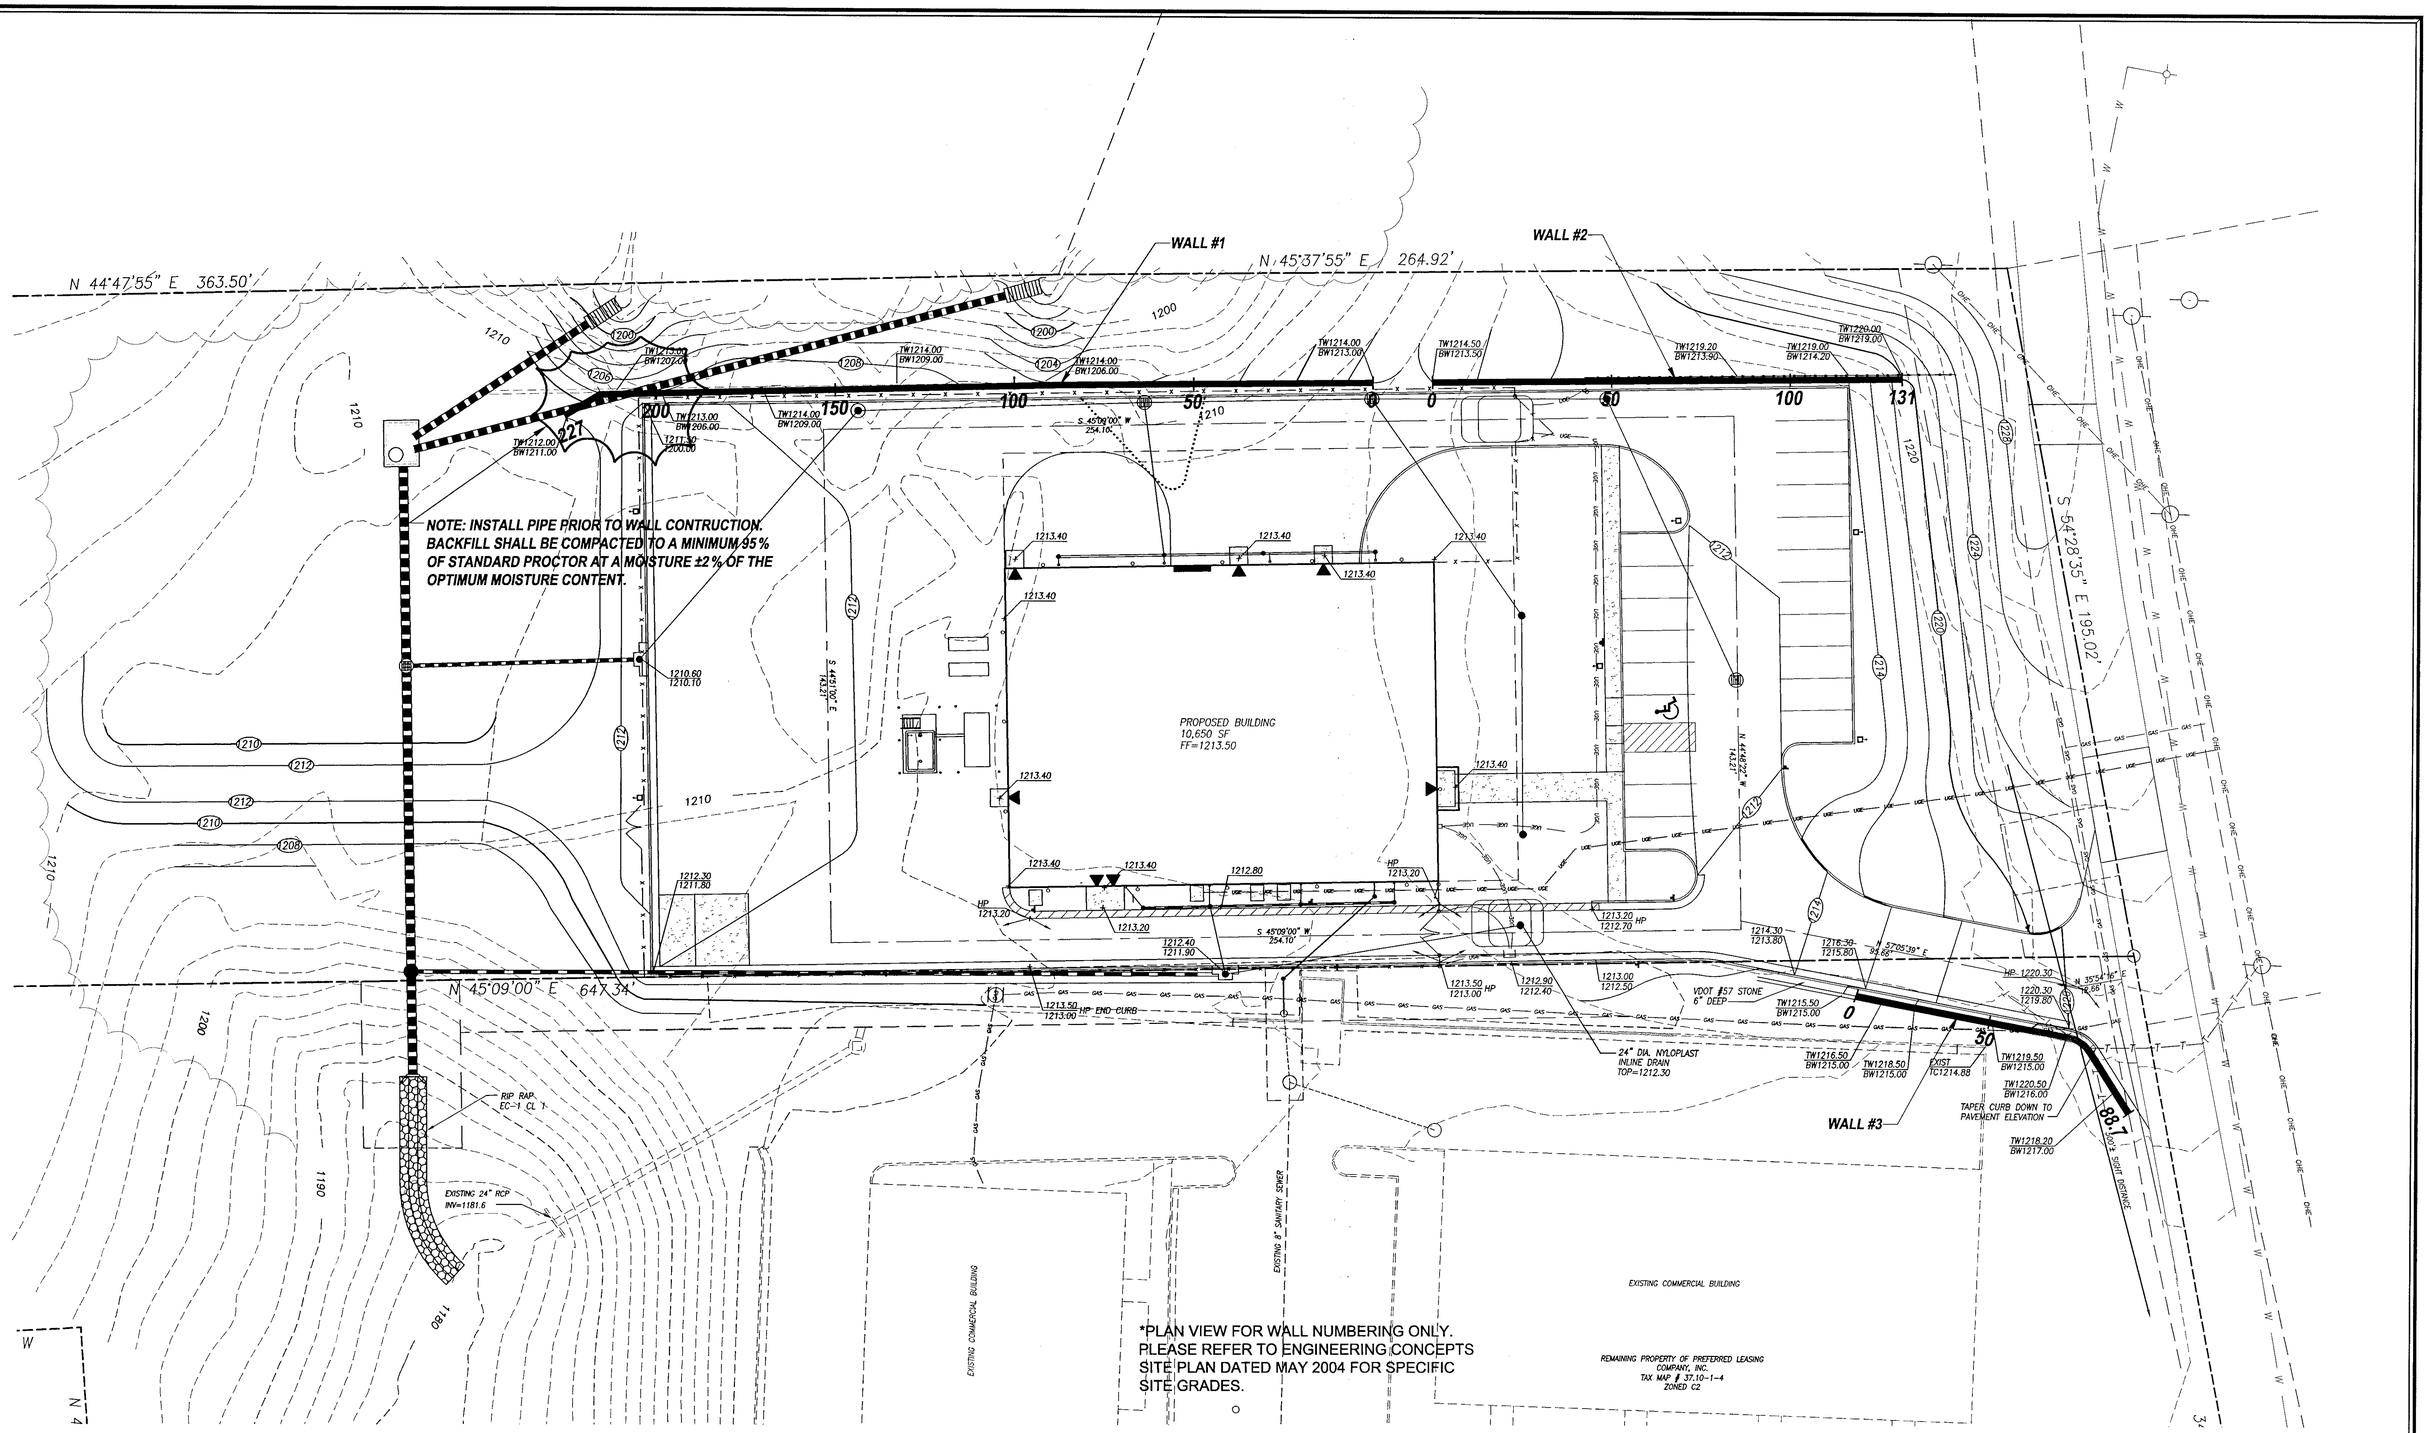

ENGINEERING CONCEPTS, INC.
20 S. ROANOKE ST., PO BOX 619
FINCASTLE, VIRGINIA 24090
540.473.1253 FAX: 540.473.1254

ECS LTD
ENGINEERING CONSULTING SERVICES, LTD.

ECS, LTD.
5320 PETERS CREEK ROAD
SUITE F
ROANOKE, VIRGINIA 24019
540-362-2000
(F) 540-362-1202

COMMONWEALTH OF VIRGINIA
CHADD W. YEATTS
No 038293
6-11-04
PROFESSIONAL ENGINEER

No.	Revision	By	Appd	Date
1	COUNTY COMMENTS OF MAY 18, 2004	DRB	JDE	6-02-04

Drawn	ALW
Designed	CWY
Checked	CWY
Approved	CWY

VERIZON WIRELESS
THIRLANE ROAD SWITCHING CENTER

WALL PLAN VIEW
ROANOKE, COUNTY, VIRGINIA

AS NOTED
JUNE 11, 2004
PROJECT: 04016