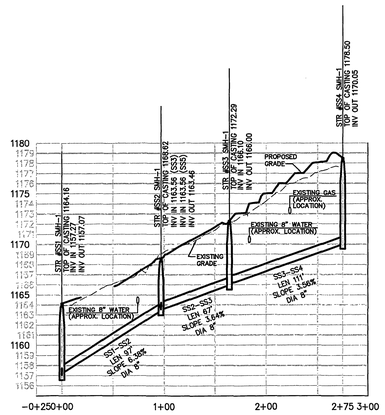

SS1 TO SS4EX
scale: 1"=60' horizontal
1"=6' vertical

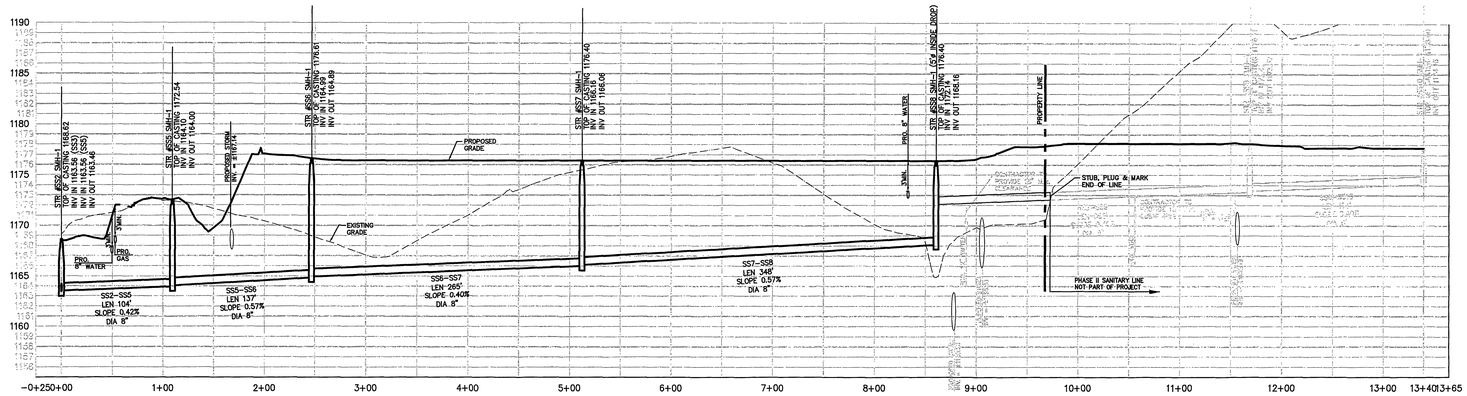

SS2 AND SS5 TO SS8
scale: 1"=60' horizontal
1"=6' vertical

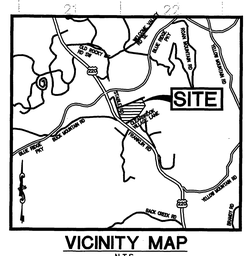

VICINITY MAP
N.T.S.

APPROVED

SANITARY SEWER PROFILES

GRAPHIC SCALE
60 0 30 60 120 240
(IN FEET)
1 inch = 60 ft.

IF YOU DIG IN VIRGINIA...
CALL US FIRST!
811 OR 1-800-552-7001
THE CONTRACTOR OR HIS REPRESENTATIVE SHALL ENSURE HE HAS A VALID LOCATOR TICKET AT ALL TIMES.

USER: rdunn — Sep 22, 2009 — 2:21pm
Z:\Site Dept\08-203\08-203V8-NoShops.dwg

Wolverton & Associates
Consulting Engineers + Land Surveyors
6745 Sugarloaf Parkway • Suite 100 • Duluth, Georgia 30097
Phone: (770) 447-8999 — Fax: (770) 447-9070
www.wolverton-assoc.com

COMMONWEALTH OF VIRGINIA
DAVID MARK WOLVERTON
Lic. No. 0[illegible]
9-22-2009
PROFESSIONAL ENGINEER

Project Title
Walmart SUPERCENTER #1301-02
© CLEARBROOK VILLAGE SHOPPING CENTER
ROANOKE COUNTY, VIRGINIA
BY: WAL-MART REAL ESTATE BUSINESS TRUST
BENTONVILLE, AR

REVISIONS	BY

DRAWN BY: RD
CHECKED BY: BGL
DATE: 9/21/2009
SCALE: 1"= 60'
JOB No.: 08-203
SHEET NUMBER
SS-1
OF SHEETS

08-203V8-NOSHOPS.DWG