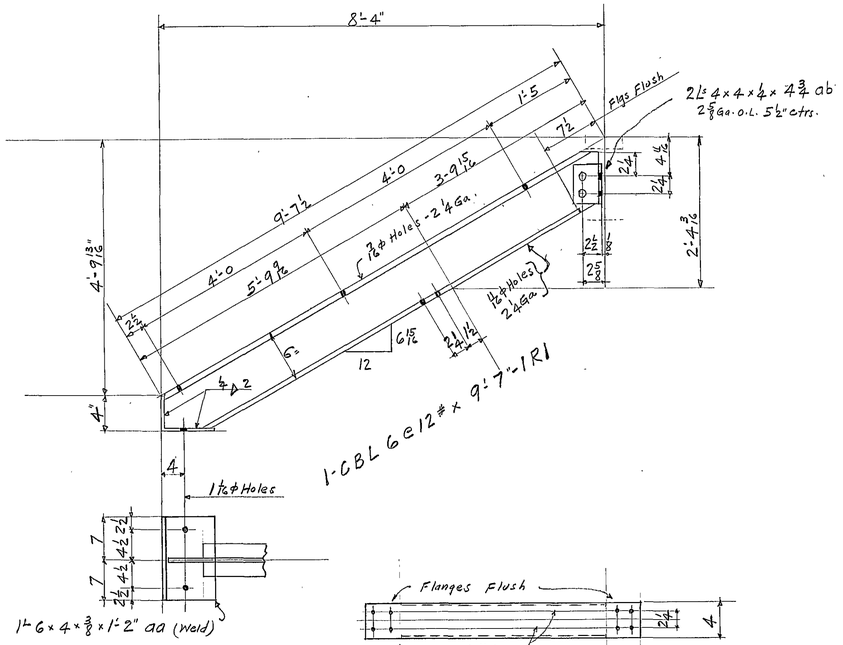

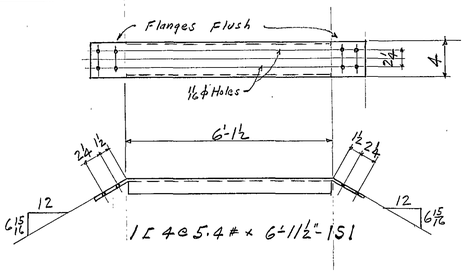

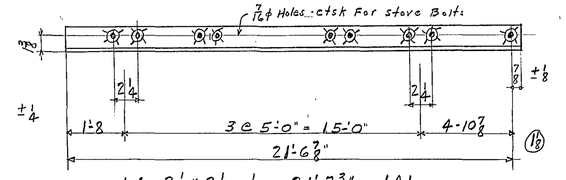

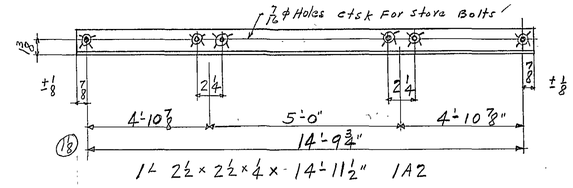

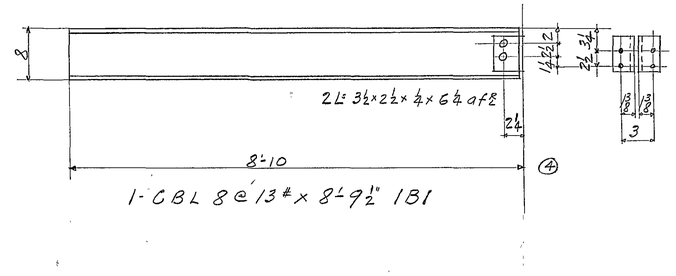

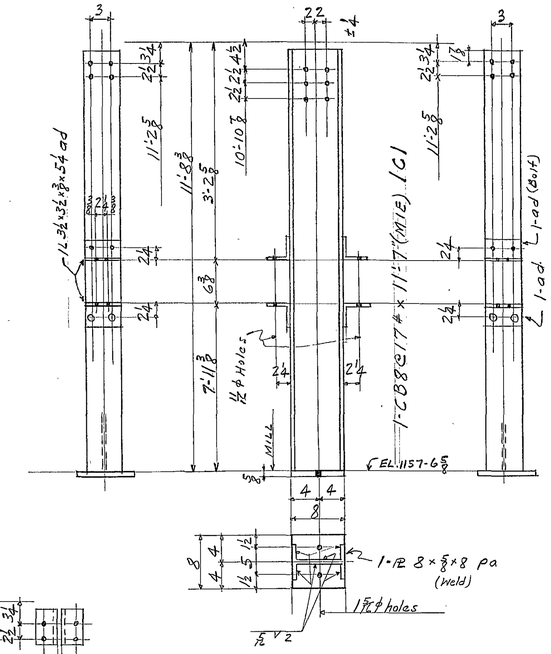

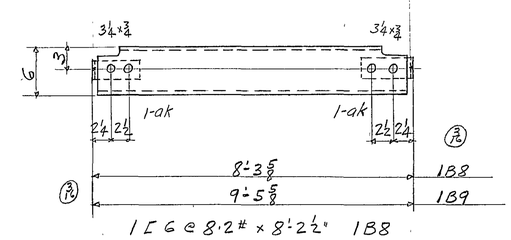

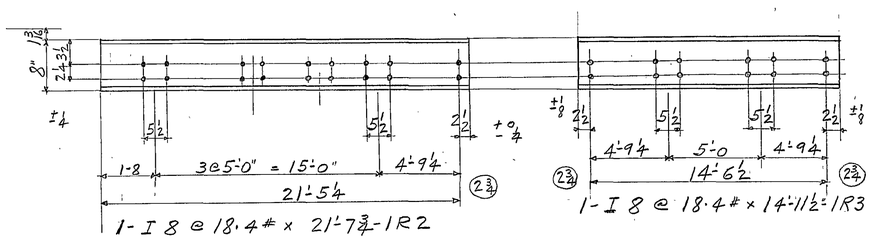

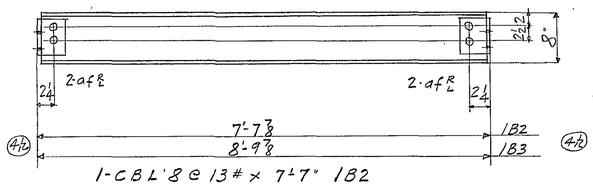

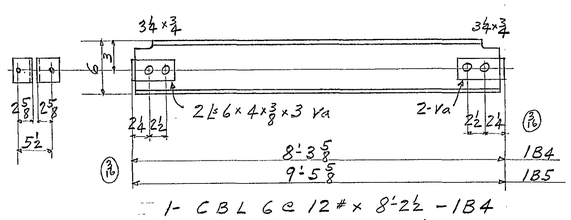

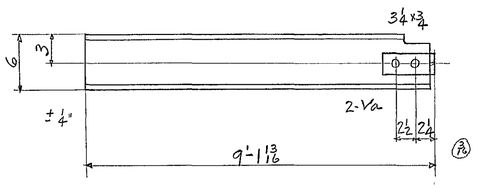

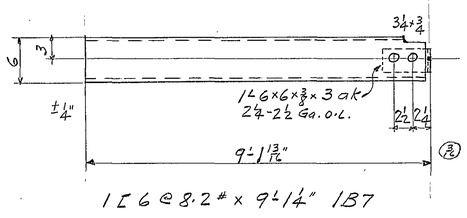

REQUIRED LIST

MAKE	DESCRIPTION		MARK
24	Rafters	Thus	1R1
12	Struts	"	1S1
2	Rafters	"	1R2
6	Roof Angles	"	1A1R
6	"	" Rev	1A1L
6	"	" Thus	1A2
1	Rafter	"	1R3
10	Columns	Thus	1C1
4	Beams	"	1B1
4	"	"	1B2
4	"	"	1B3
12	"	"	1B4
12	"	"	1B5
12	"	"	1B6
2	Channels	"	1B7R
2	"	Rev	1B7L
4	"	Thus	1B8
4	"	"	1B9

REVISION						

DATE

Shop Paint 1 ct. R.L.+O.

Shop Contact Surfaces not Painted

Inspection Va Br Co (Shop)

Rivets 3/4 ϕ Unless Noted

Holes 13/16 ϕ " "

Special Notes:

Mat'l on Shipping Bill

Mat'l on Shop Bill 1-2

CONTRACT V 5437

Details of Roof, Steel Filter Plant

For Roanoke City Water Dept.

Location Carvins Cove, Roanoke Co. Va.

Owner B.F. Perrott + Co.

VIRGINIA BRIDGE COMPANY

ROANOKE, VIRGINIA

To be fabricated at Roanoke plant

Made by O.G.A. 10:22:45 Checked by FHM

In charge of Hoefer Date 1-26-46

Scale in. = 1 Ft. Sheet No. 1 of 5